



ELEVATION B - B

SCALE 1 : 25

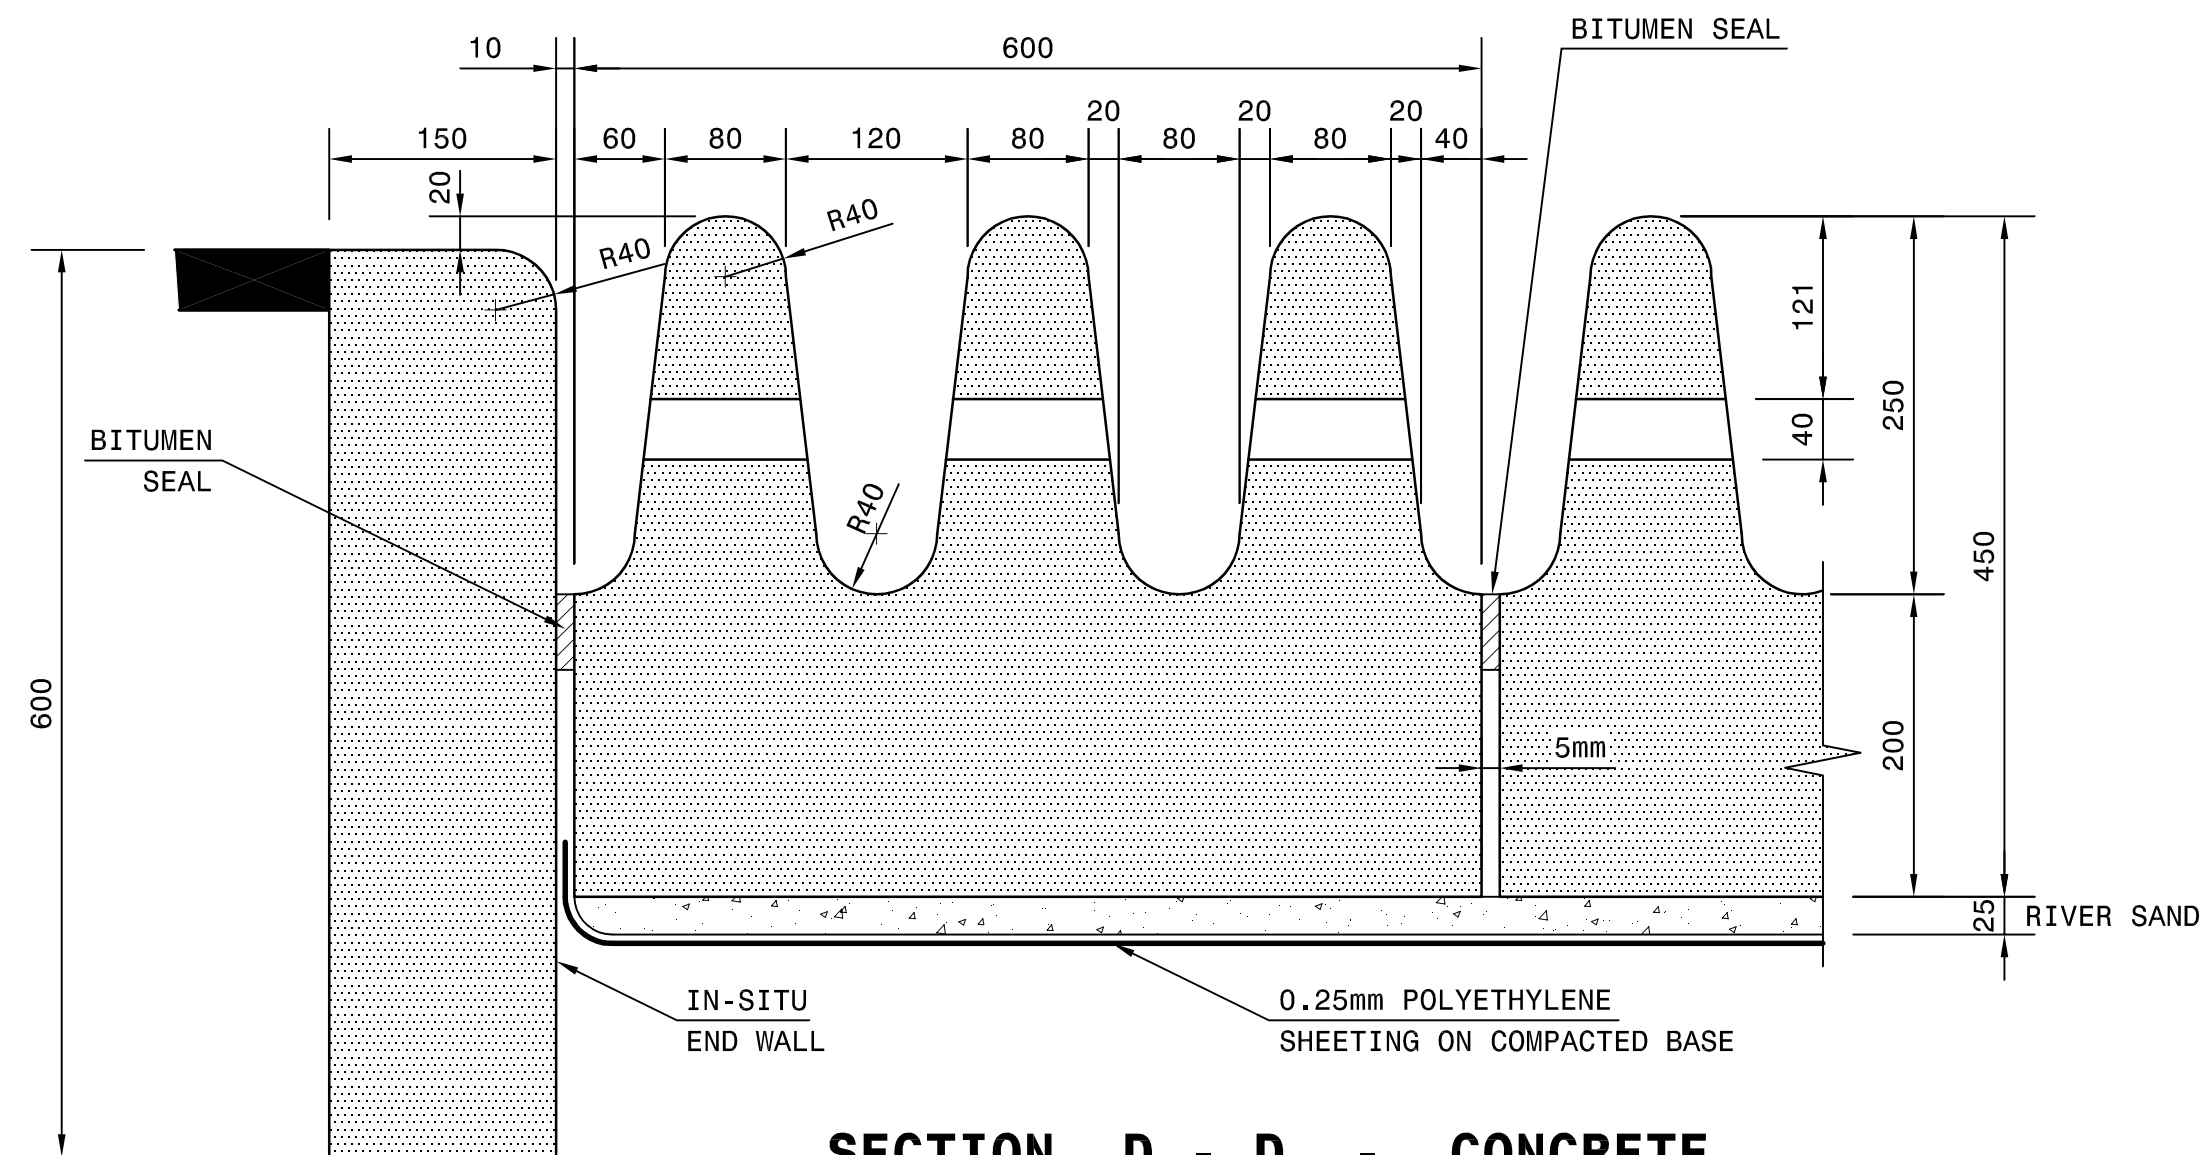


SECTION D - D - CONCRETE

SCALE 1 : 5

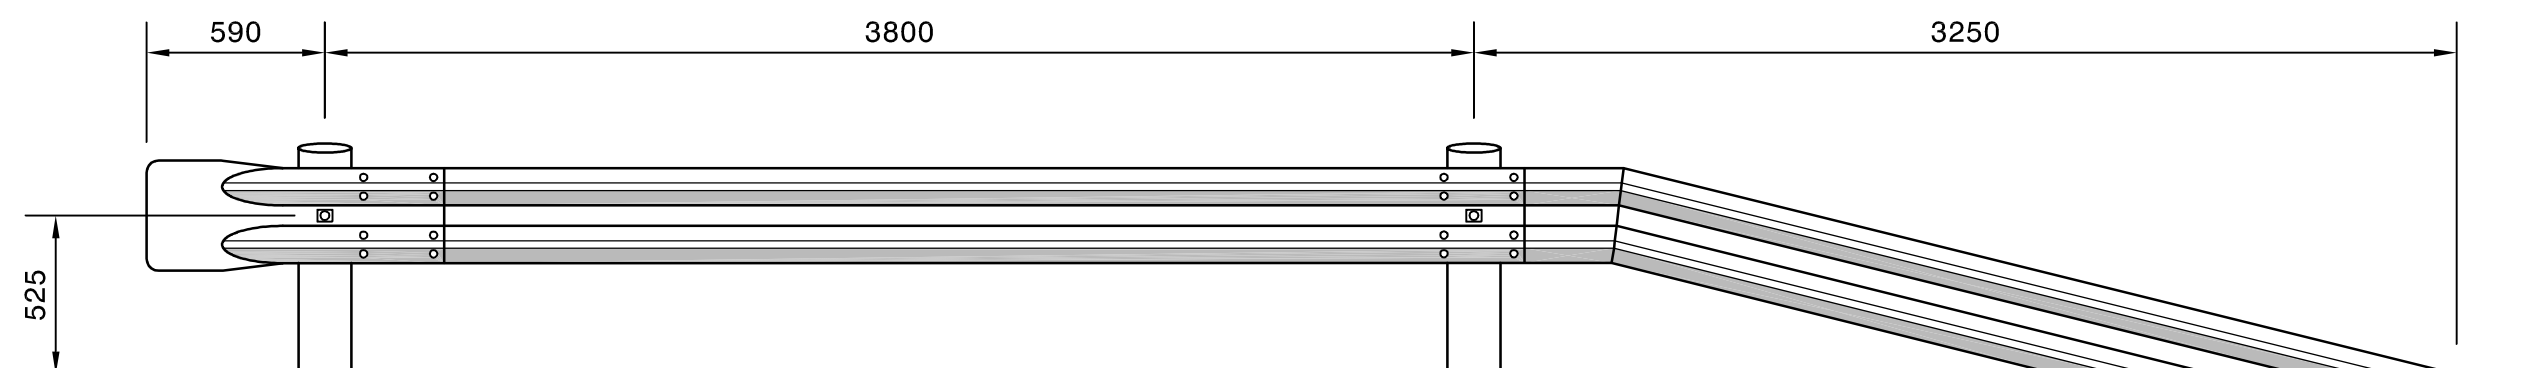

ELEVATION

SCALE 1 : 25

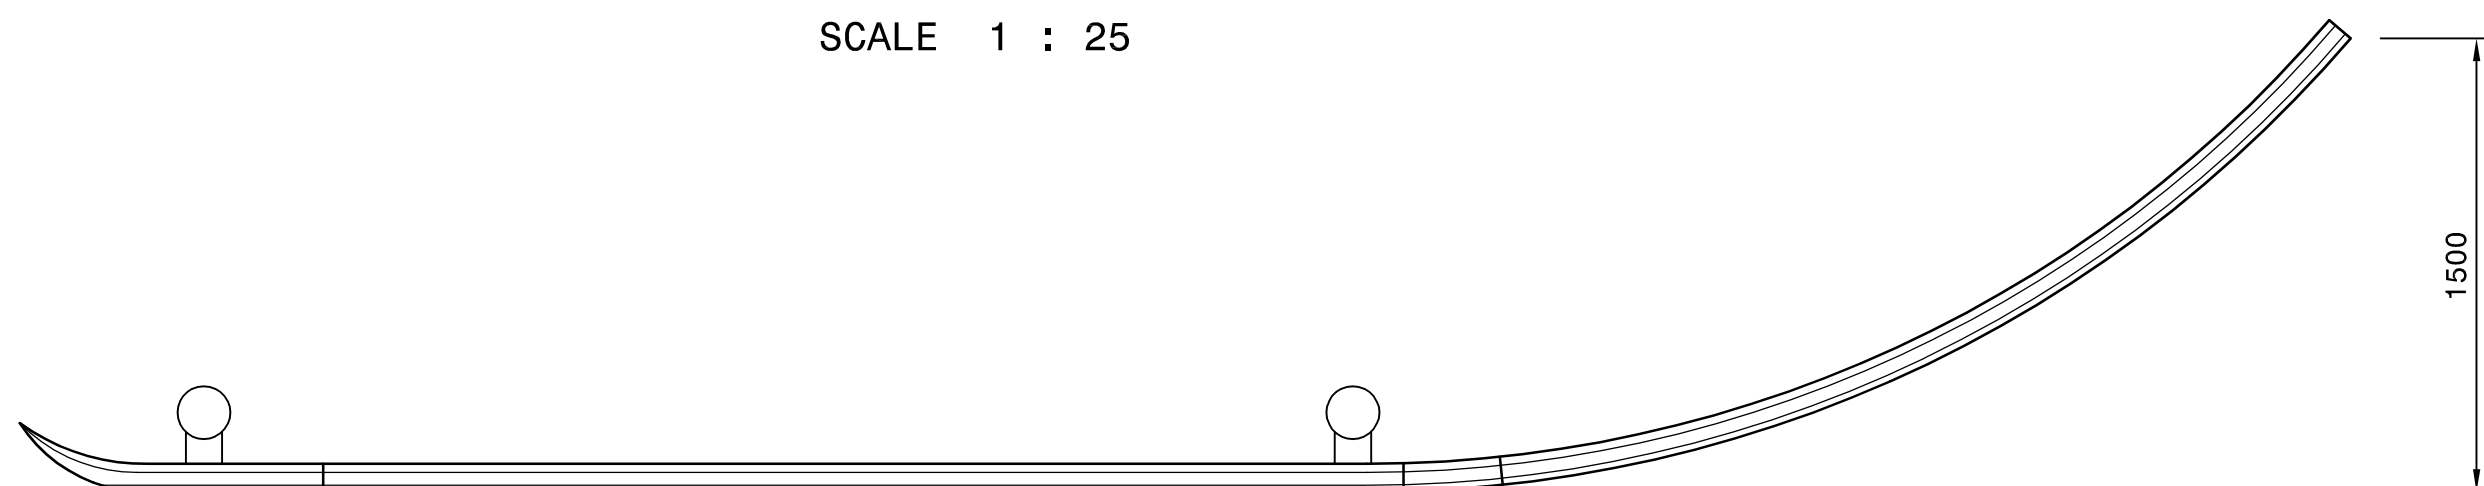

← TRAFFIC FLOW DIRECTION

PLAN

SCALE 1 : 25


DETAIL OF GUARDRAIL

v1	Sept 2005	ORIGINAL VERSION
No.	DATE	VERSION / REVISION

SANRAL TYPICAL DRAWINGS

COPYRIGHT: THIS DRAWING IS PROTECTED IN TERMS OF THE COPYRIGHT ACT No. 98 OF 1978 AND MAY NOT BE REPRODUCED WITHOUT PERMISSION IN WRITING FROM SANRAL.

CONDITIONS FOR USE: CONSULTANTS APPOINTED BY SANRAL SHALL INCORPORATE THE TYPICAL DETAILS HEREON INTO THEIR SPECIFIC DESIGN FOR WHICH THEY WILL ASSUME FULL PROFESSIONAL RESPONSIBILITY. THIS TYPICAL DRAWING MAY NOT BE USED FOR TENDER PURPOSES.

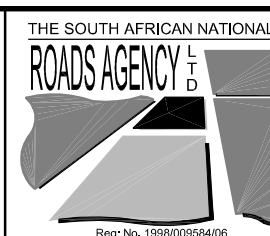

HEAD OFFICE
Ditsela Place
1024 Park Street
Hatfield Pretoria
0083
PO Box 415
Pretoria 0001
South Africa
Tel: (012) 426 6000

TYPICAL DRAWINGS - STRUCTURES

MISCELLANEOUS CATTLE GRID CONCRETE DETAILS

SANRAL DOC. No. (PDF)


165037-v1

SANRAL DOC. No. (DWG)

165038-v1

SANRAL DRAWING No.

TD-S-M-003-v1

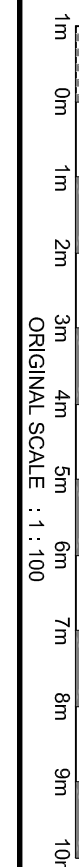

TD-S-M-003-v1