

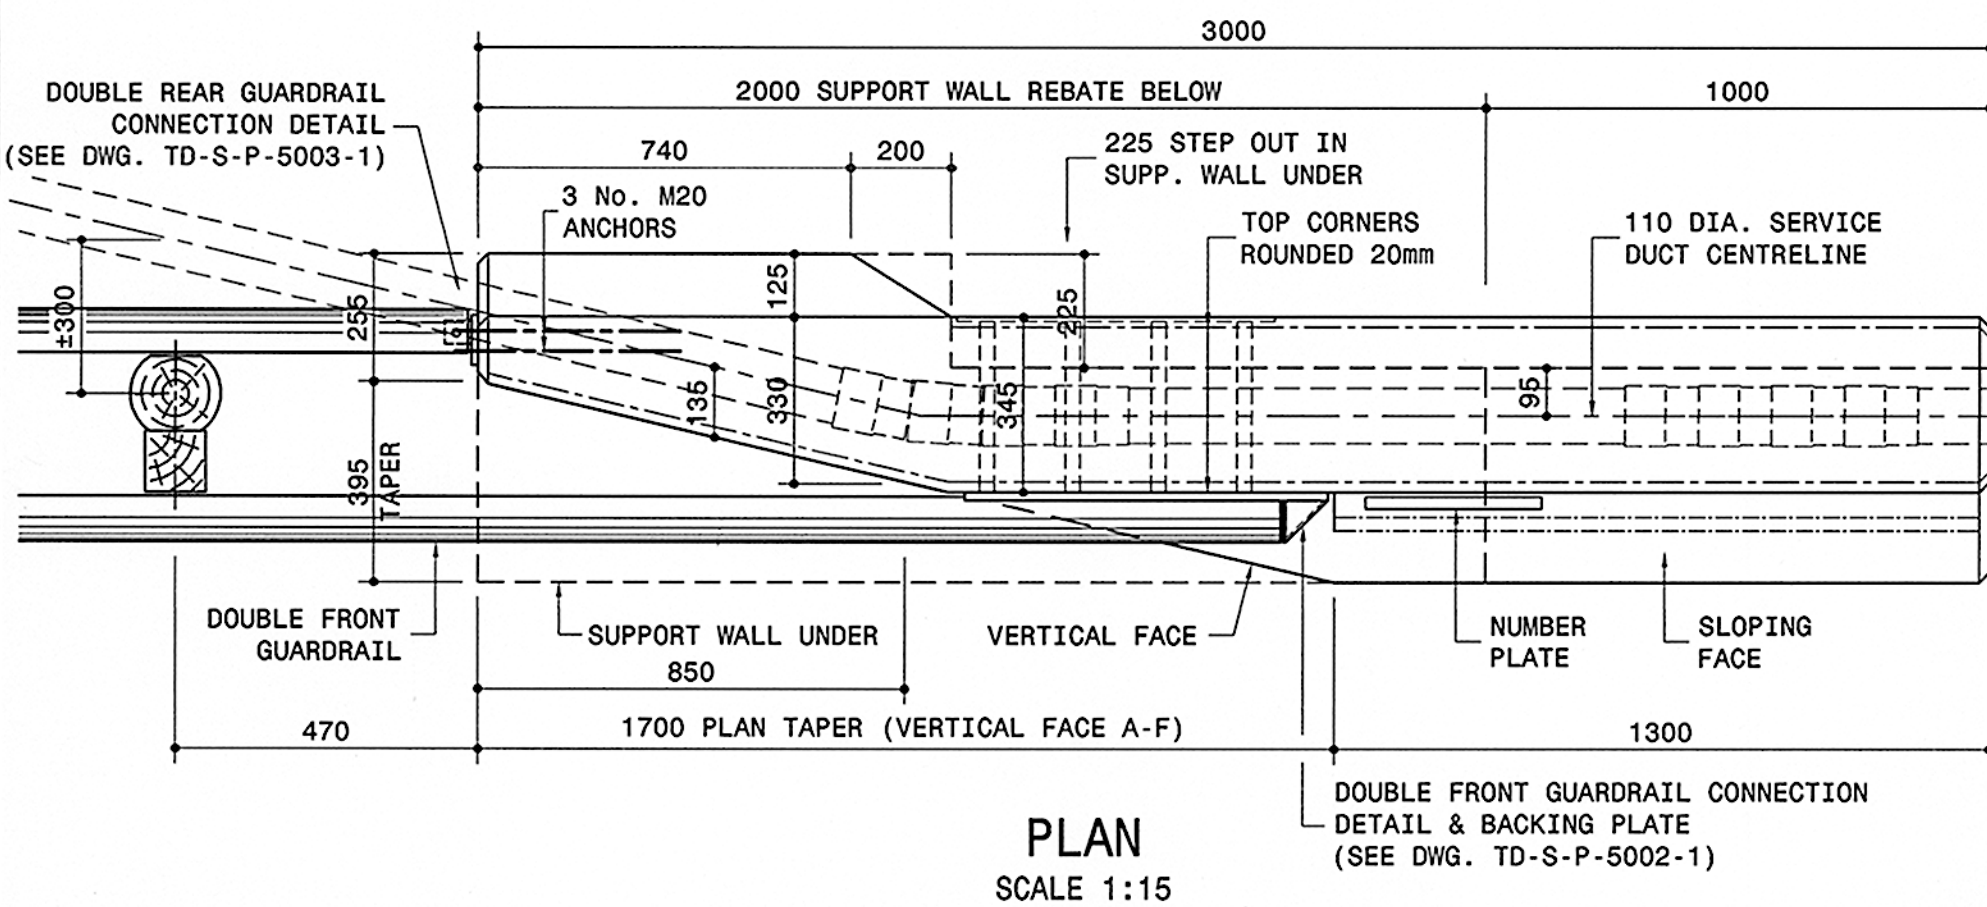
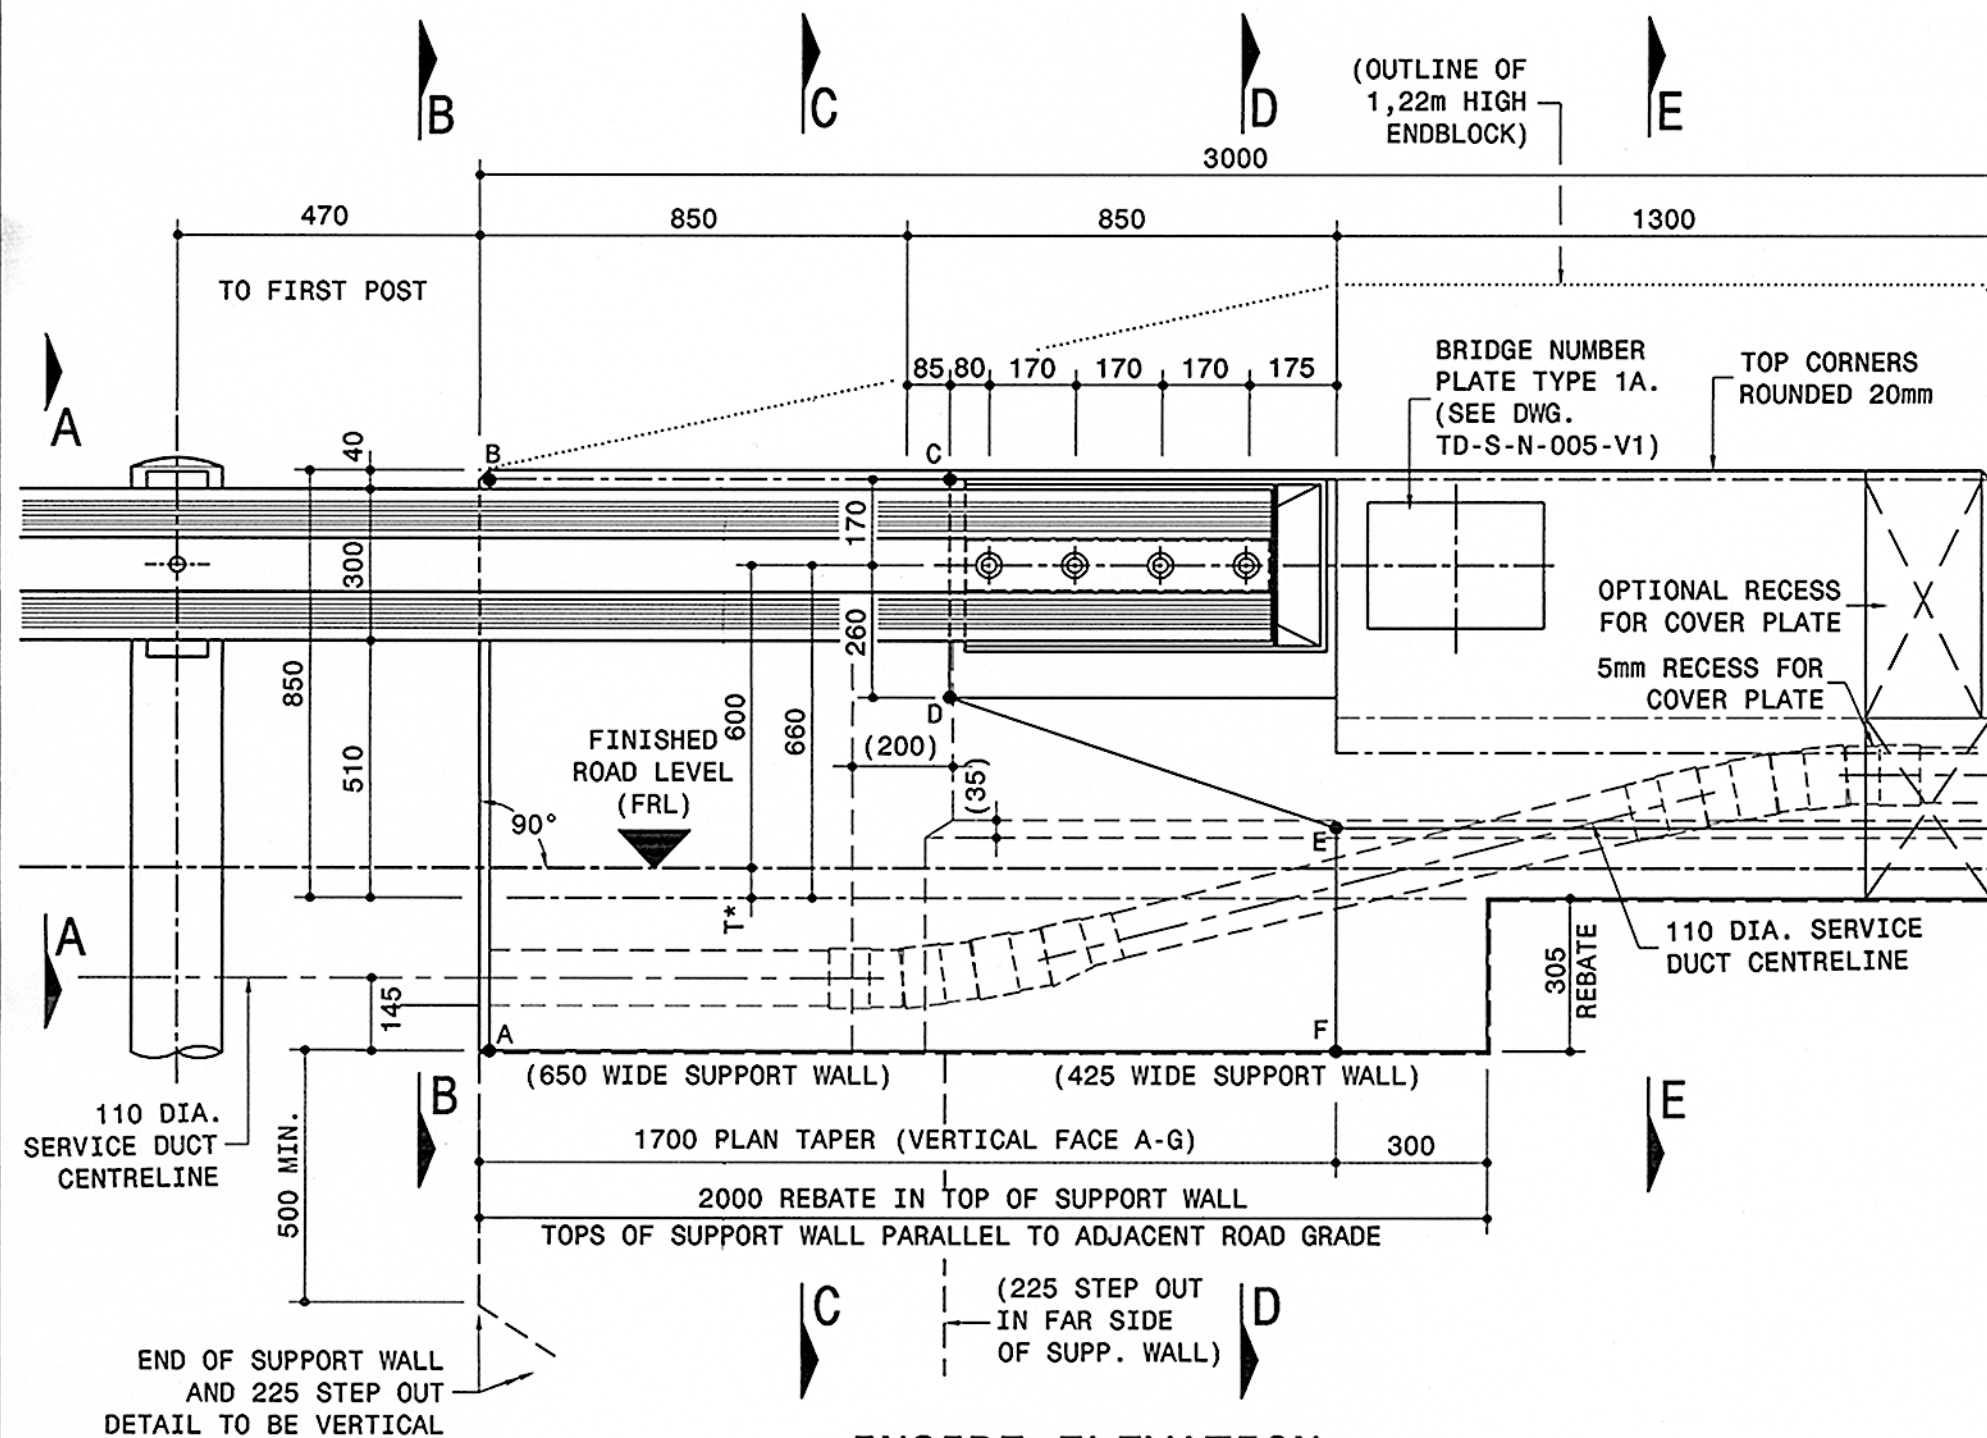
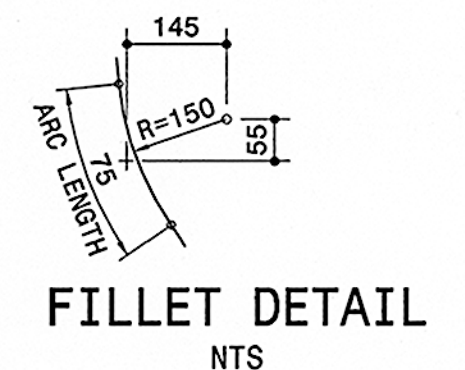
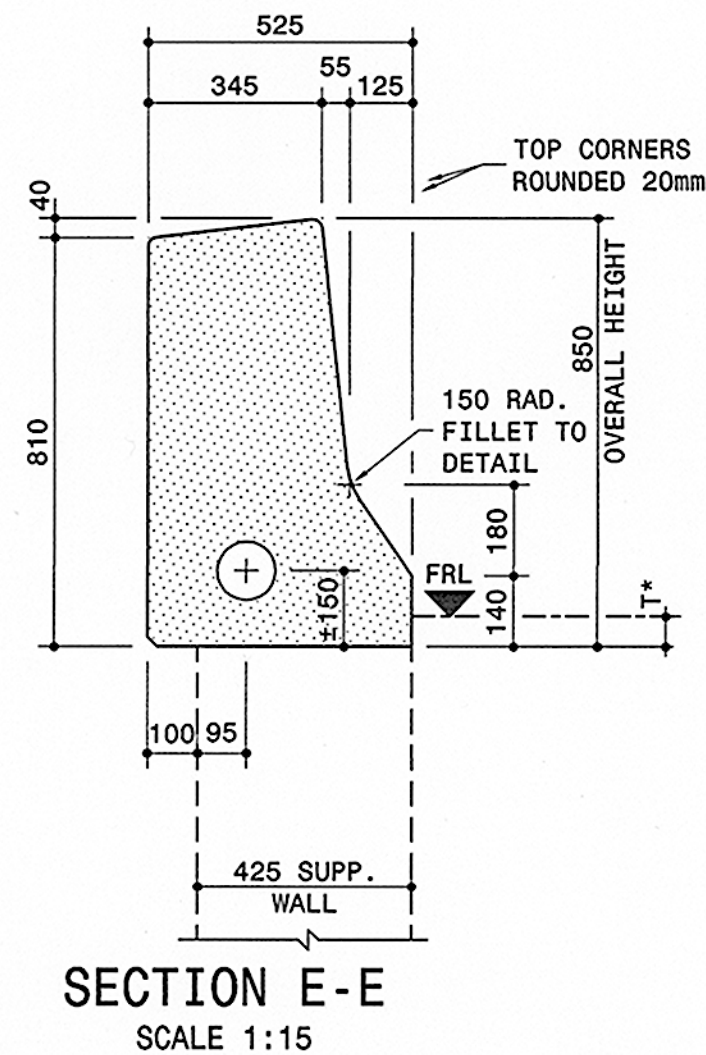
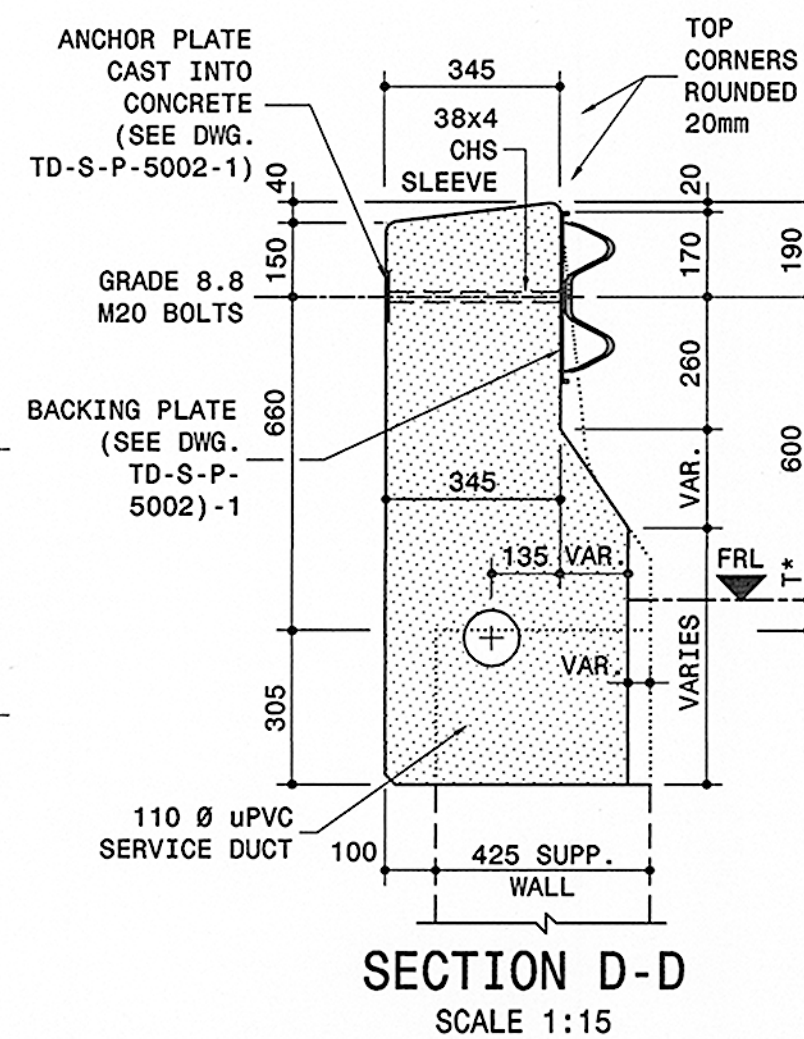


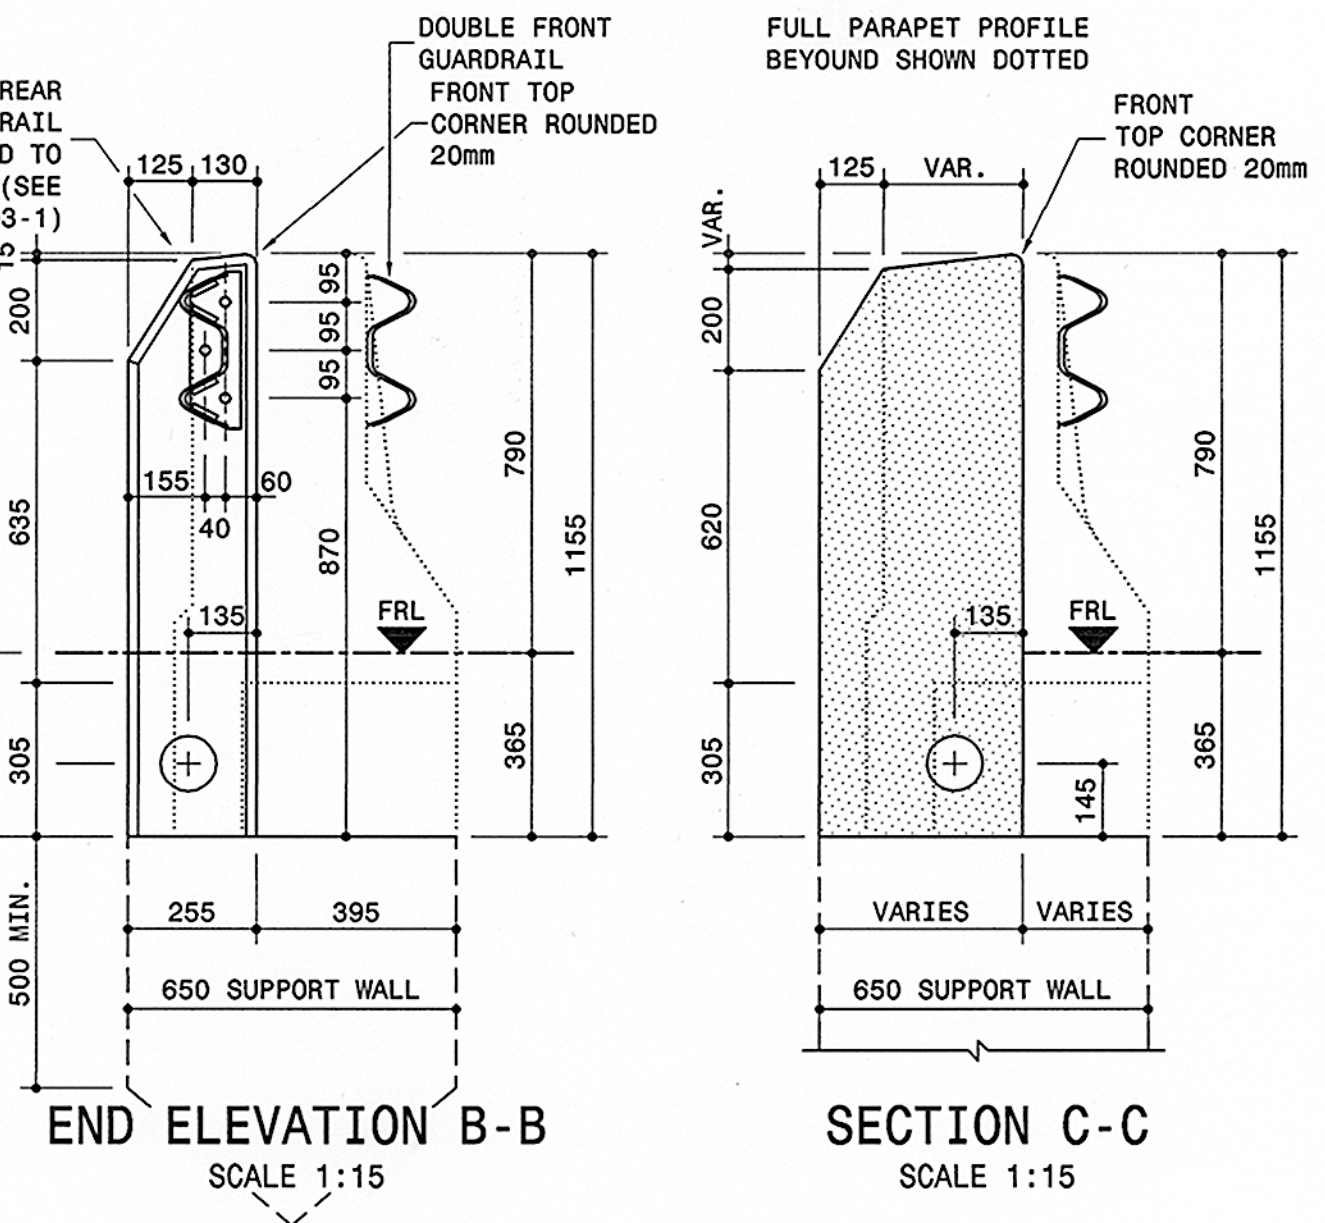


NOTES:

1. *T = 60mm MIN (20mm LEVELLING COURSE + 40mm ASPHALT)
OR 100mm MAX (20mm LEVELLING COURSE + 2x40mm ASPHALT).
2. READ THIS DRAWING IN CONJUNCTION WITH DWG. Nos.
TD-S-P-4002-2 (SHEET 2) AND TD-S-P-4001-1 (FOR
INTERIOR PANELS).
3. ALL JOINTS BETWEEN PANELS AND ALL VERTICAL DIMENSIONS SHOWN SHALL
BE PERPENDICULAR TO THE ROAD SURFACE IN ALL CASES.
4. CONCRETE CLASS TO BE 30/19 UNLESS DURABILITY CONCRETE IS NOT
REQUIRED (EXPOSURE CLASS XC1a)
5. ALL EXPOSED CORNERS CHAMFERED 20mm x 20mm UNLESS OTHERWISE SHOWN.

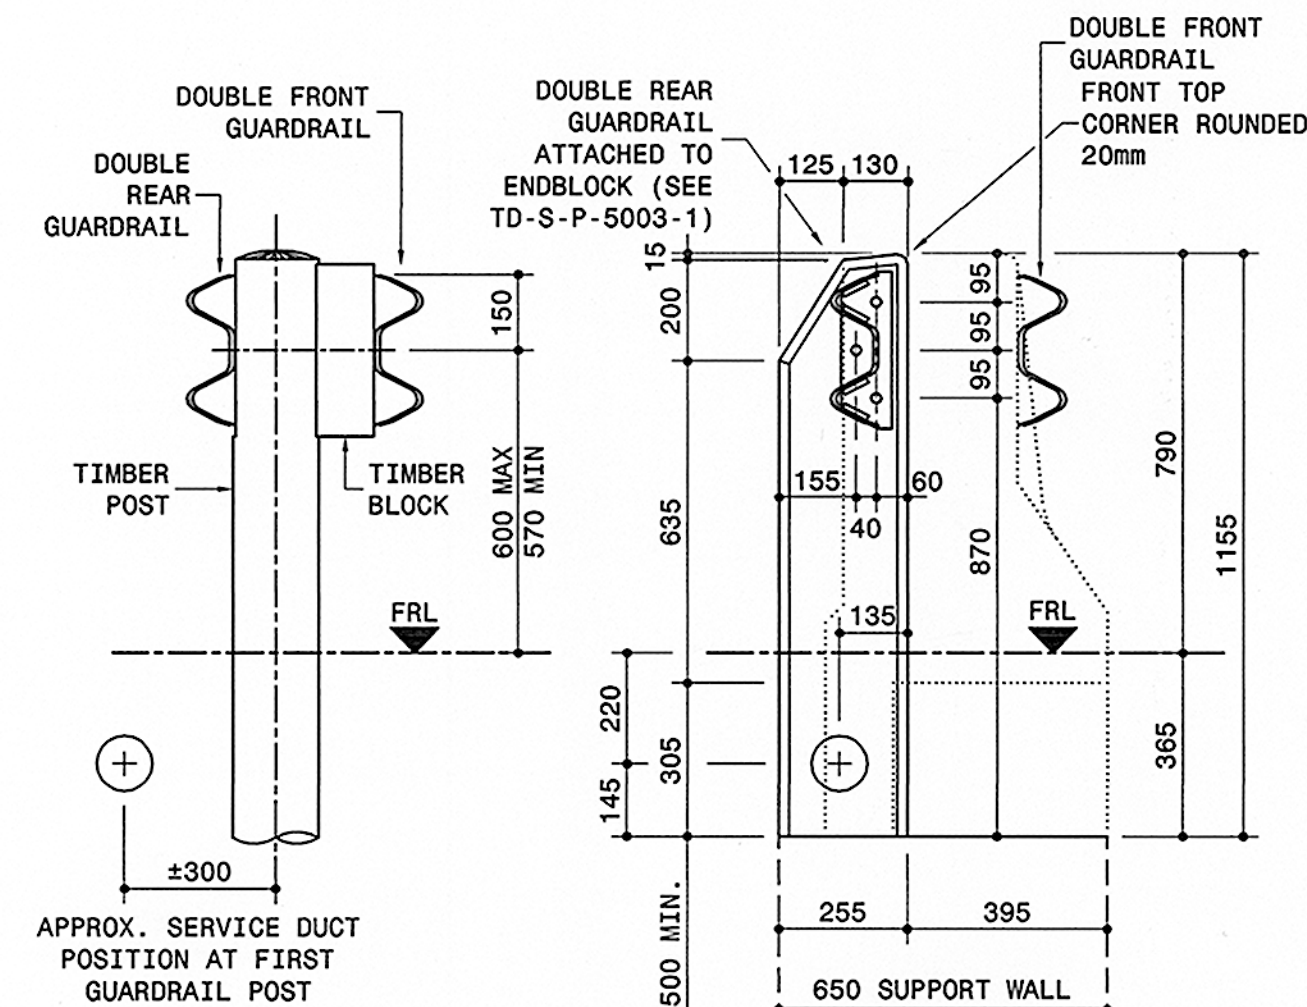

SANRAL TYPICAL DRAWINGS

COPYRIGHT: THIS DRAWING IS PROTECTED IN TERMS OF THE COPYRIGHT ACT No. 98 OF 1978 AND
MAY NOT BE REPRODUCED WITHOUT PERMISSION IN WRITING FROM SANRAL.
CONDITIONS FOR USE: CONSULTANTS APPOINTED BY SANRAL SHALL INCORPORATE THE TYPICAL
DETAILS HEREON INTO THEIR SPECIFIC DESIGN FOR WHICH THEY WILL ASSUME FULL PROFESSIONAL
RESPONSIBILITY. THIS TYPICAL DRAWING MAY NOT BE USED FOR TENDER PURPOSES.

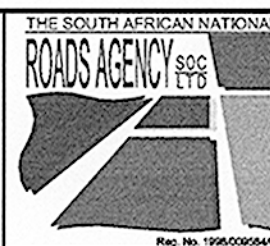

HEAD OFFICE
48 Tambotie Avenue
Val de Grace
Pretoria
0184
PO Box 415
Pretoria 0001
South Africa
Tel: (012) 844 8000

APPROVED
2012-05-25

TYPICAL DRAWINGS - STRUCTURES

F-SHAPE PARAPET
850mm HIGH ENDBLOCK
CONCRETE DETAILS - SHEET 1

SANRAL DOC. No. (PDF)
223283
SANRAL DOC. No. (DWG)
223284
SANRAL DRAWING No.
TD-S-P-4002-1-V1

No.	DATE	REVISION	APPROVED
V1	2012-05-23	ORIGINAL VERSION	