
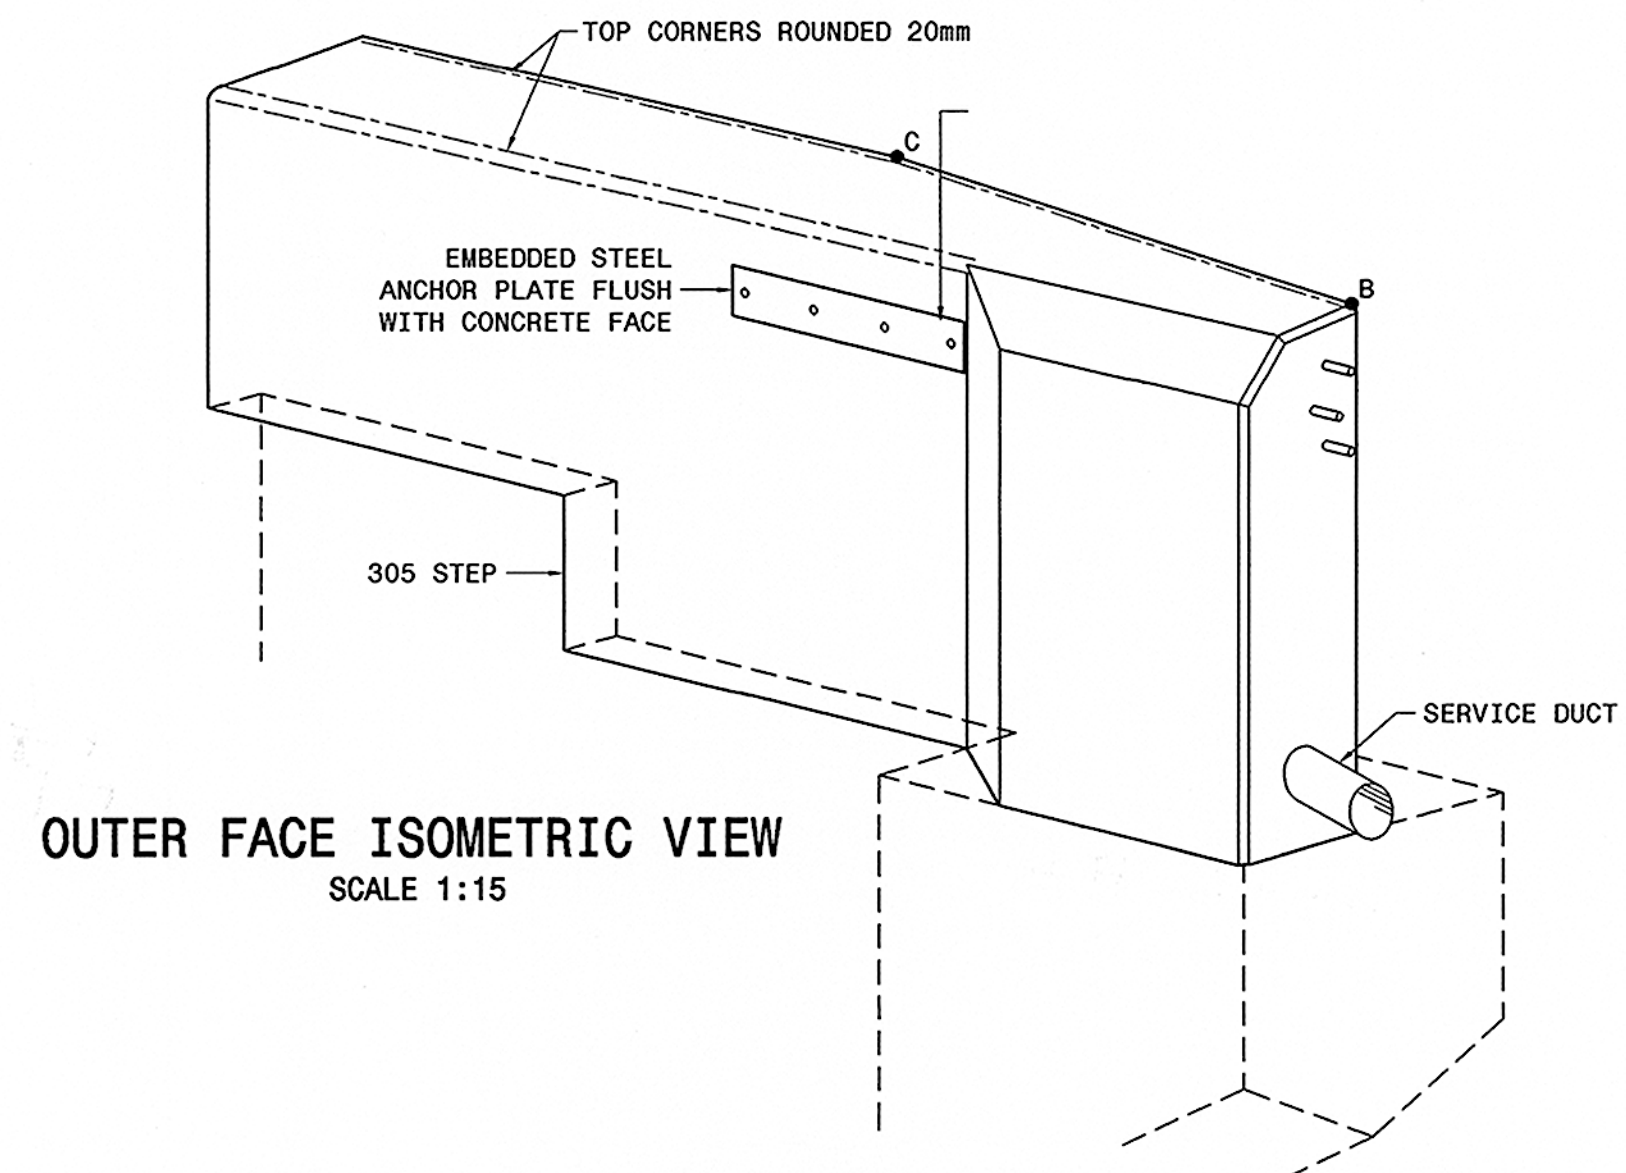
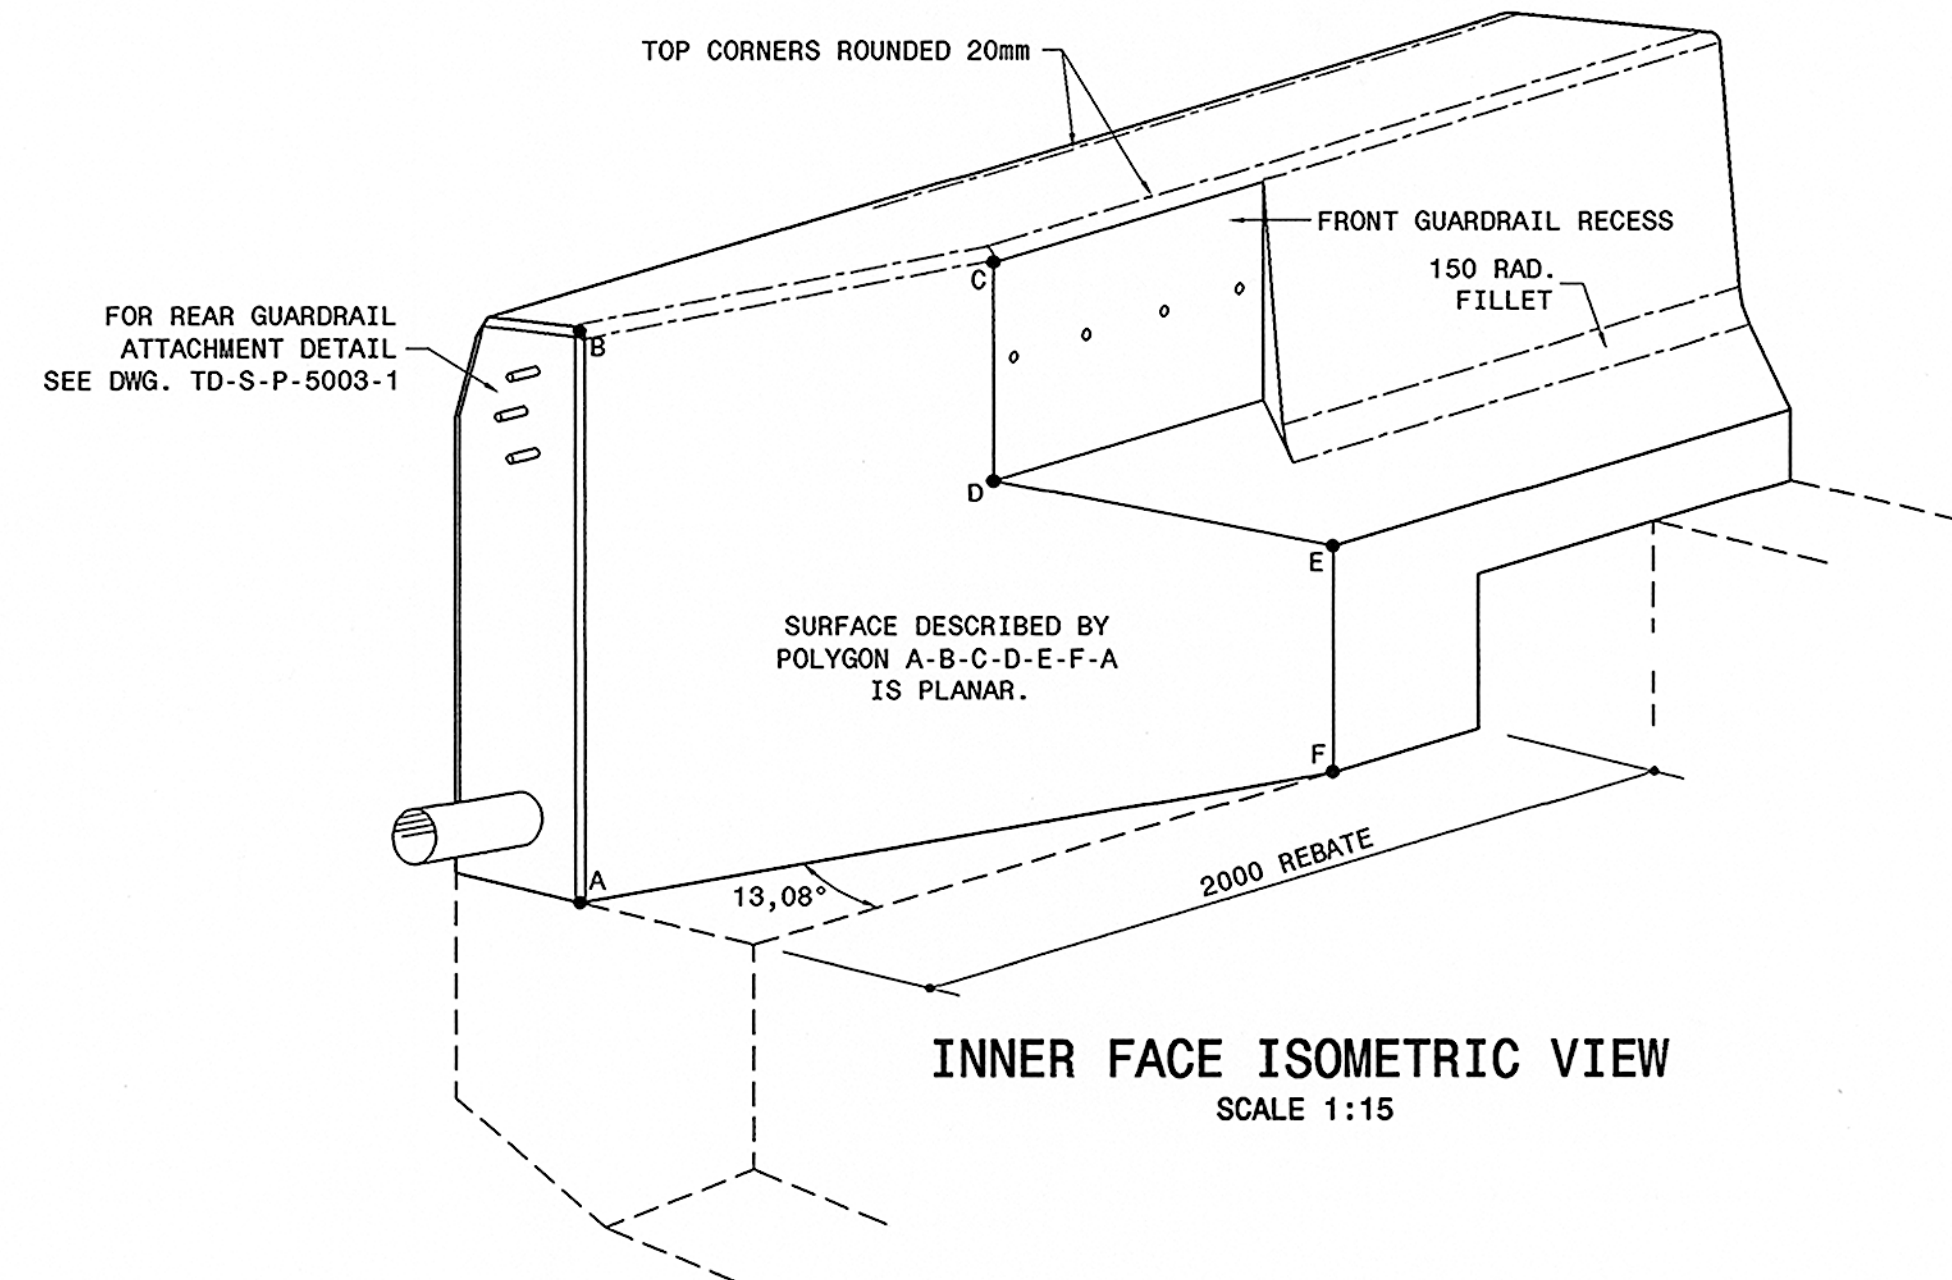
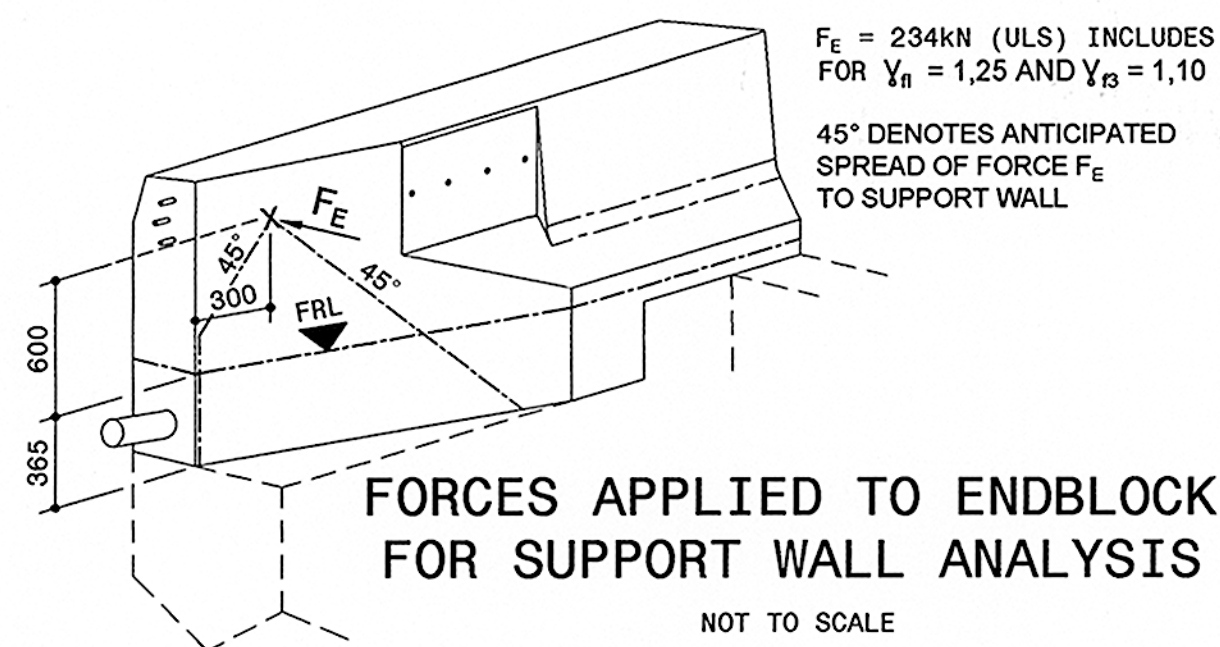


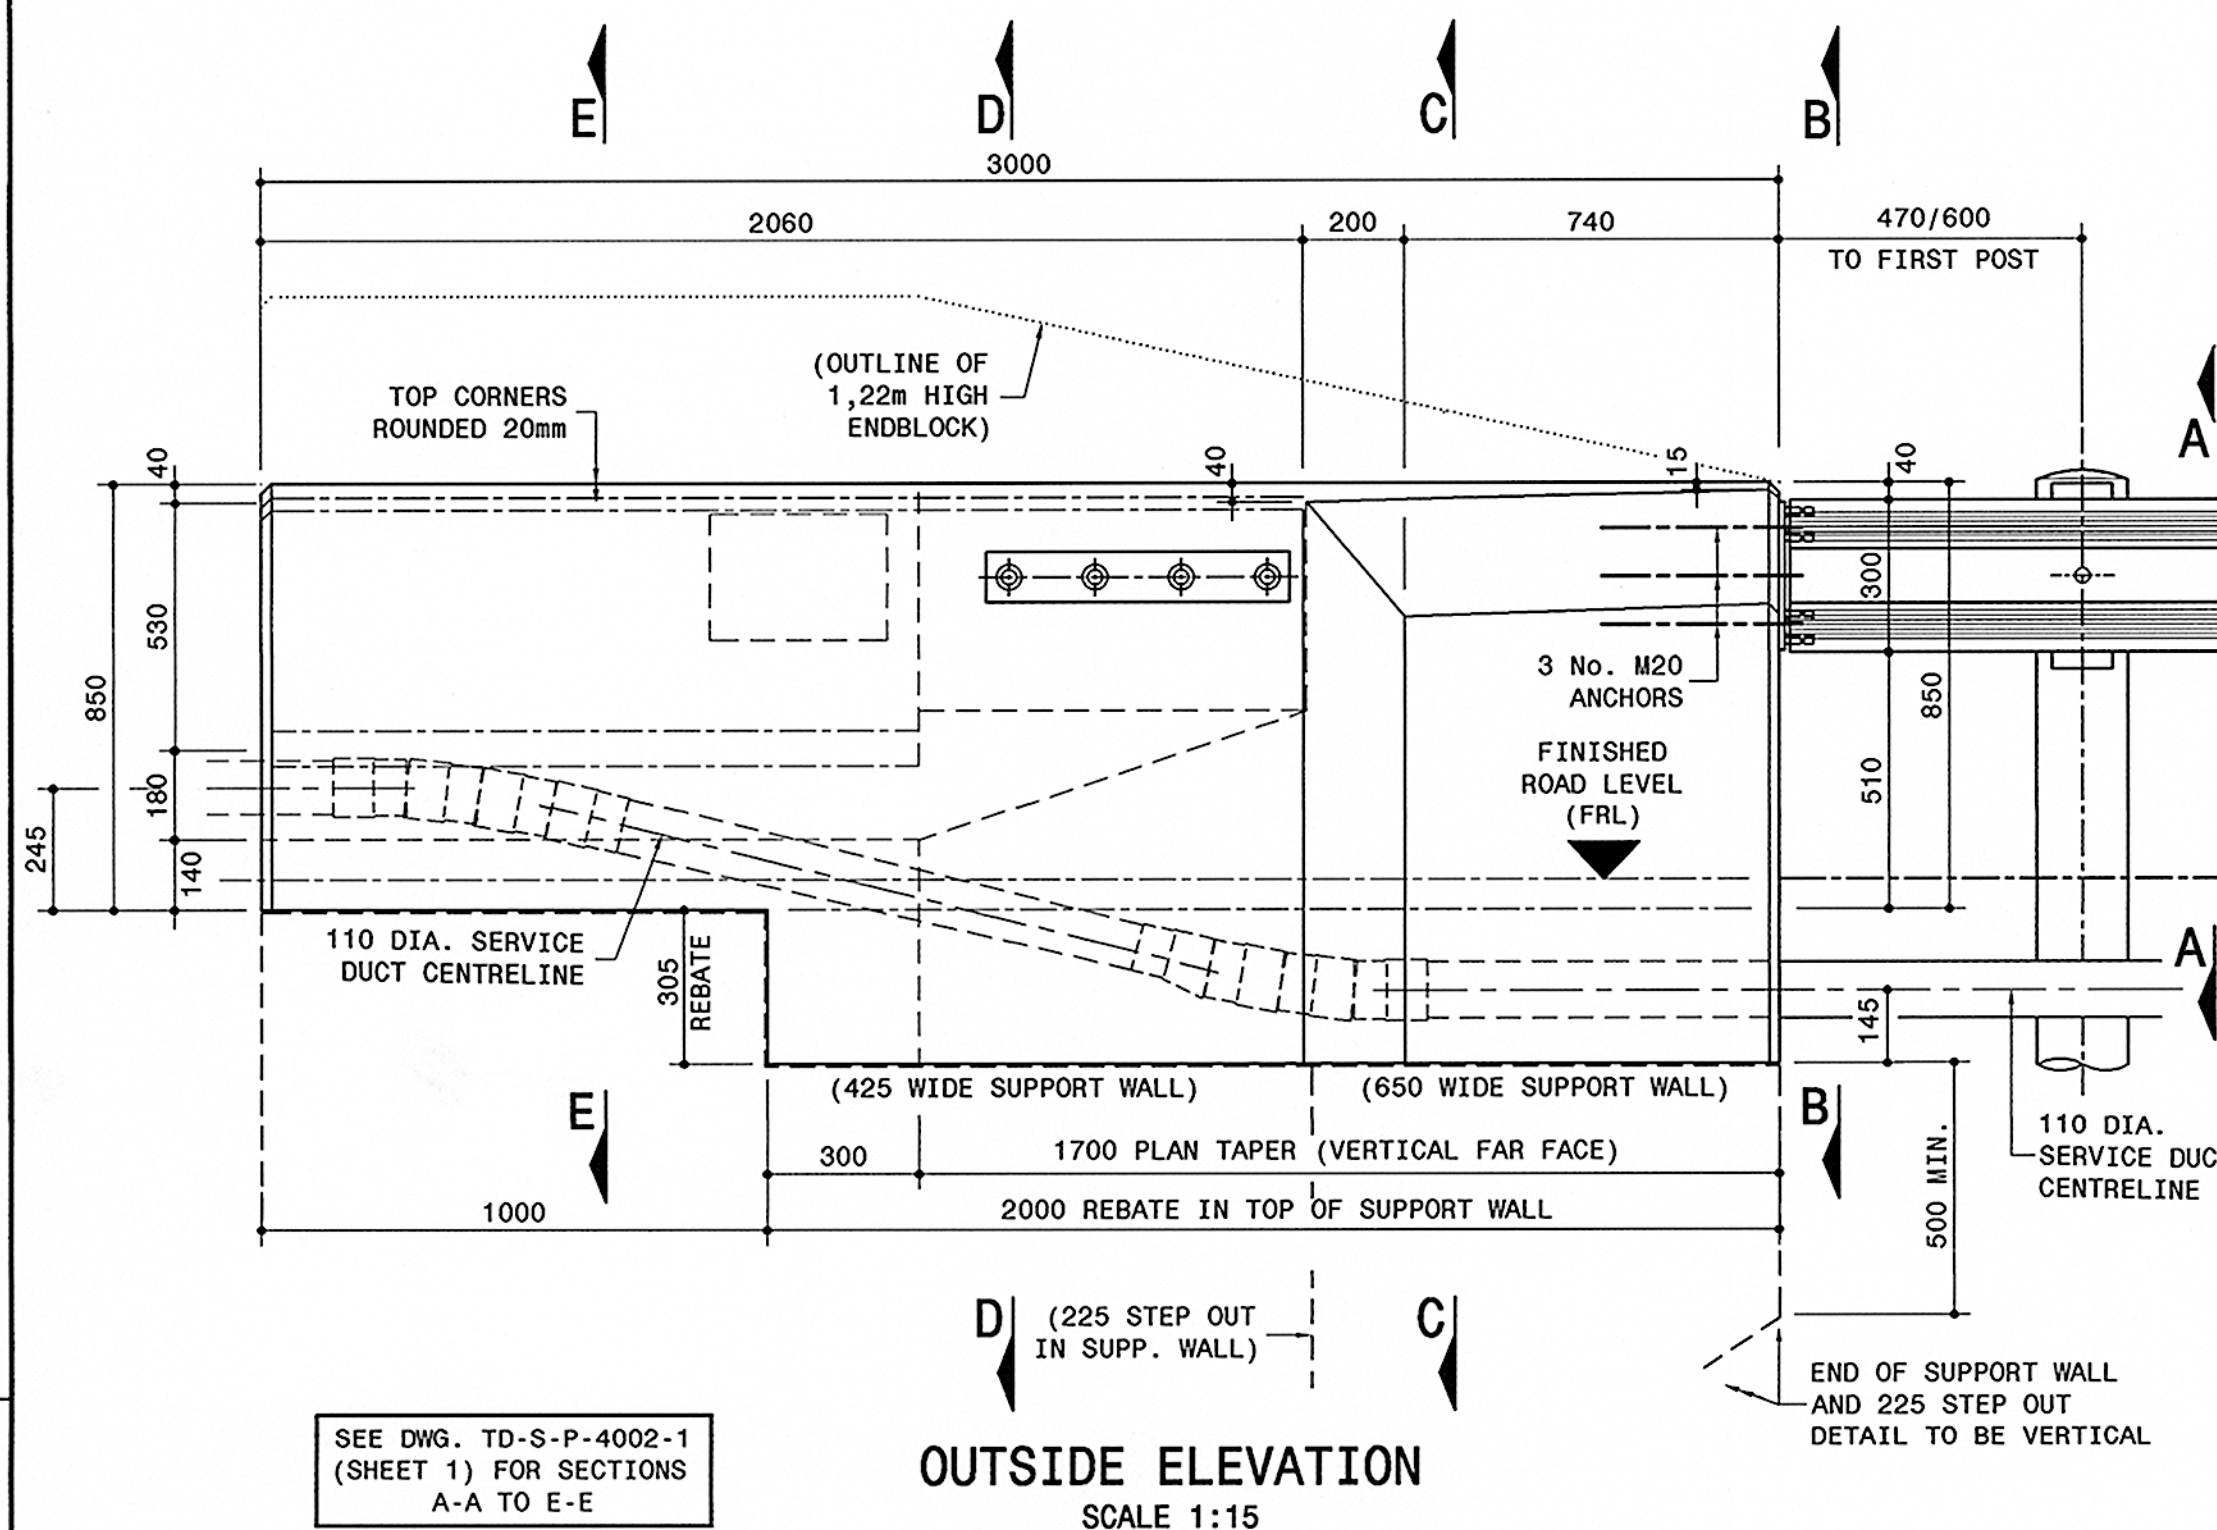


| No. | DATE       | REVISION         | APPROVED |
|-----|------------|------------------|----------|
| V1  | 2012-05-23 | ORIGINAL VERSION |          |

**SANRAL TYPICAL DRAWINGS**

COPYRIGHT: THIS DRAWING IS PROTECTED IN TERMS OF THE COPYRIGHT ACT No. 98 OF 1978 AND MAY NOT BE REPRODUCED WITHOUT PERMISSION IN WRITING FROM SANRAL.

CONDITIONS FOR USE: CONSULTANTS APPOINTED BY SANRAL SHALL INCORPORATE THE TYPICAL DETAILS HEREON INTO THEIR SPECIFIC DESIGN FOR WHICH THEY WILL ASSUME FULL PROFESSIONAL RESPONSIBILITY. THIS TYPICAL DRAWING MAY NOT BE USED FOR TENDER PURPOSES.

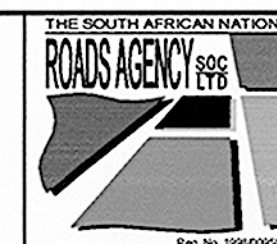

**HEAD OFFICE**  
48 Tambotie Avenue  
Val de Grace  
Pretoria  
0184  
PO Box 415  
Pretoria 0001  
South Africa  
Tel: (012) 844 8000

APPROVED  
Date: 2012-05-25

**TYPICAL DRAWINGS - STRUCTURES**

**F-SHAPE PARAPET**  
**850mm HIGH ENDBLOCK**  
**CONCRETE DETAILS - SHEET 2**

SANRAL DOC. No. (PDF)  
**223285**

SANRAL DOC. No. (DWG)  
**223286**

SANRAL DRAWING No.  
**TD-S-P-4002-2-V1**

1m 0m 1m 2m 3m 4m 5m 6m 7m 8m 9m 10m  
ORIGINAL SCALE 1:100  
TD-S-P-4002-2-V1