



-
- 110mmØ uPVC
CABLE SLEEVE
- 400
- 175
- 525

SCALE 1:20
(SECTIONAL PLAN C-C SIMILAR)

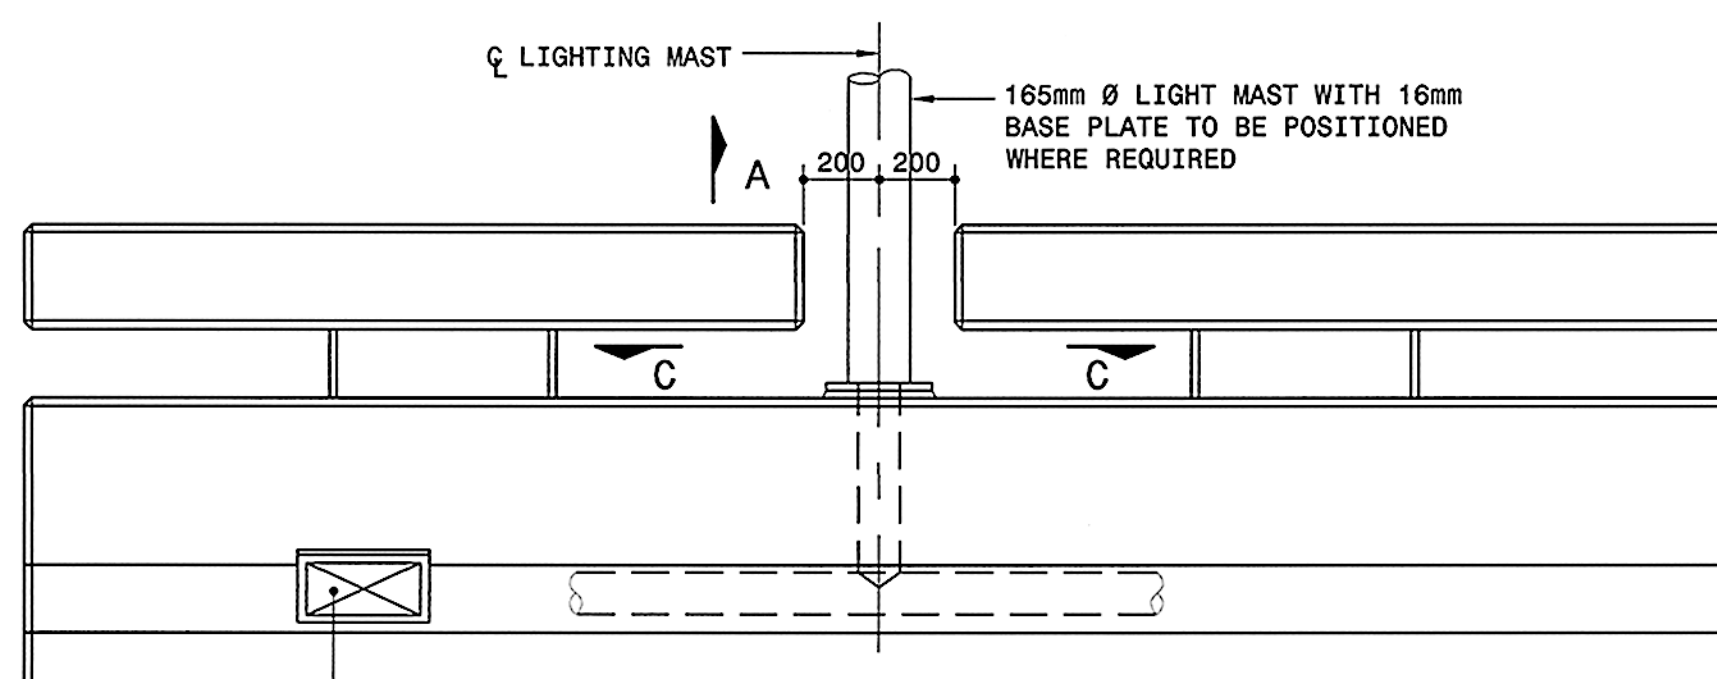


— INSPECTION EYE
WHERE REQUIRED


SCALE 1:20

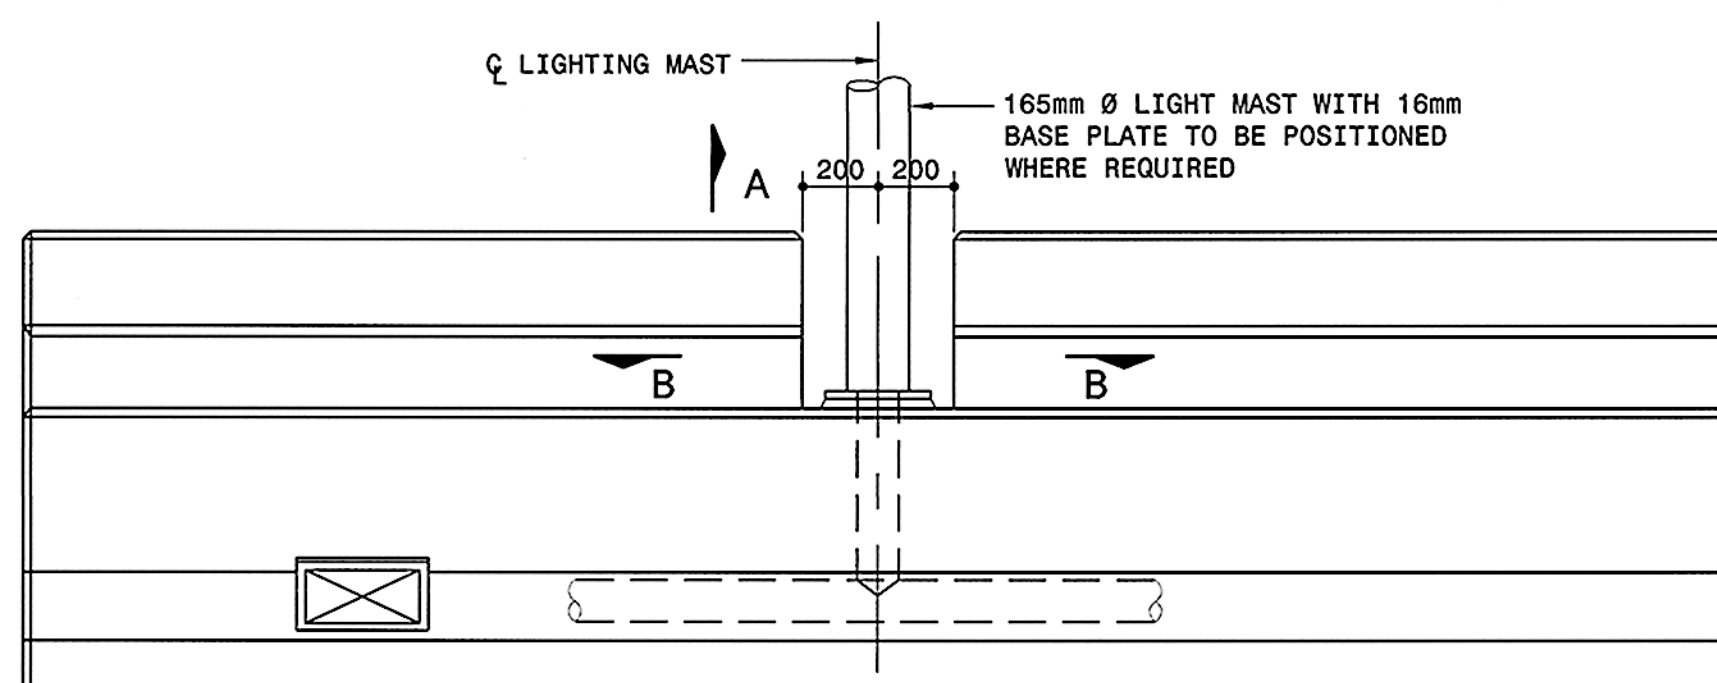


SCALE 1:20

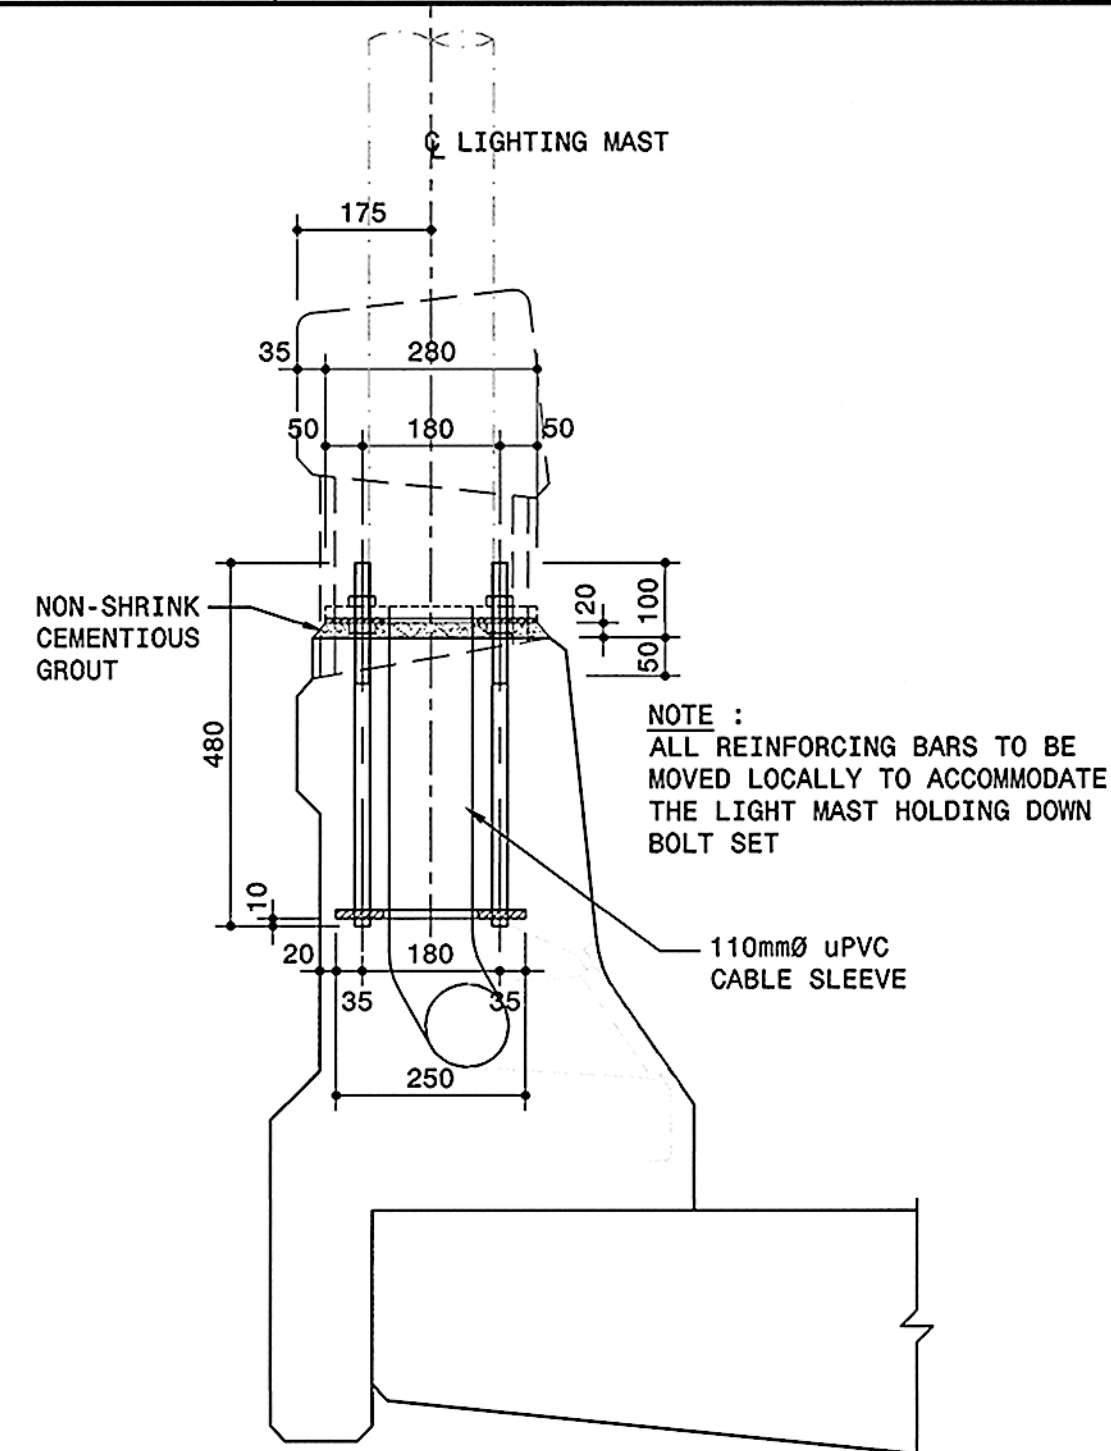


SCALE 1:10

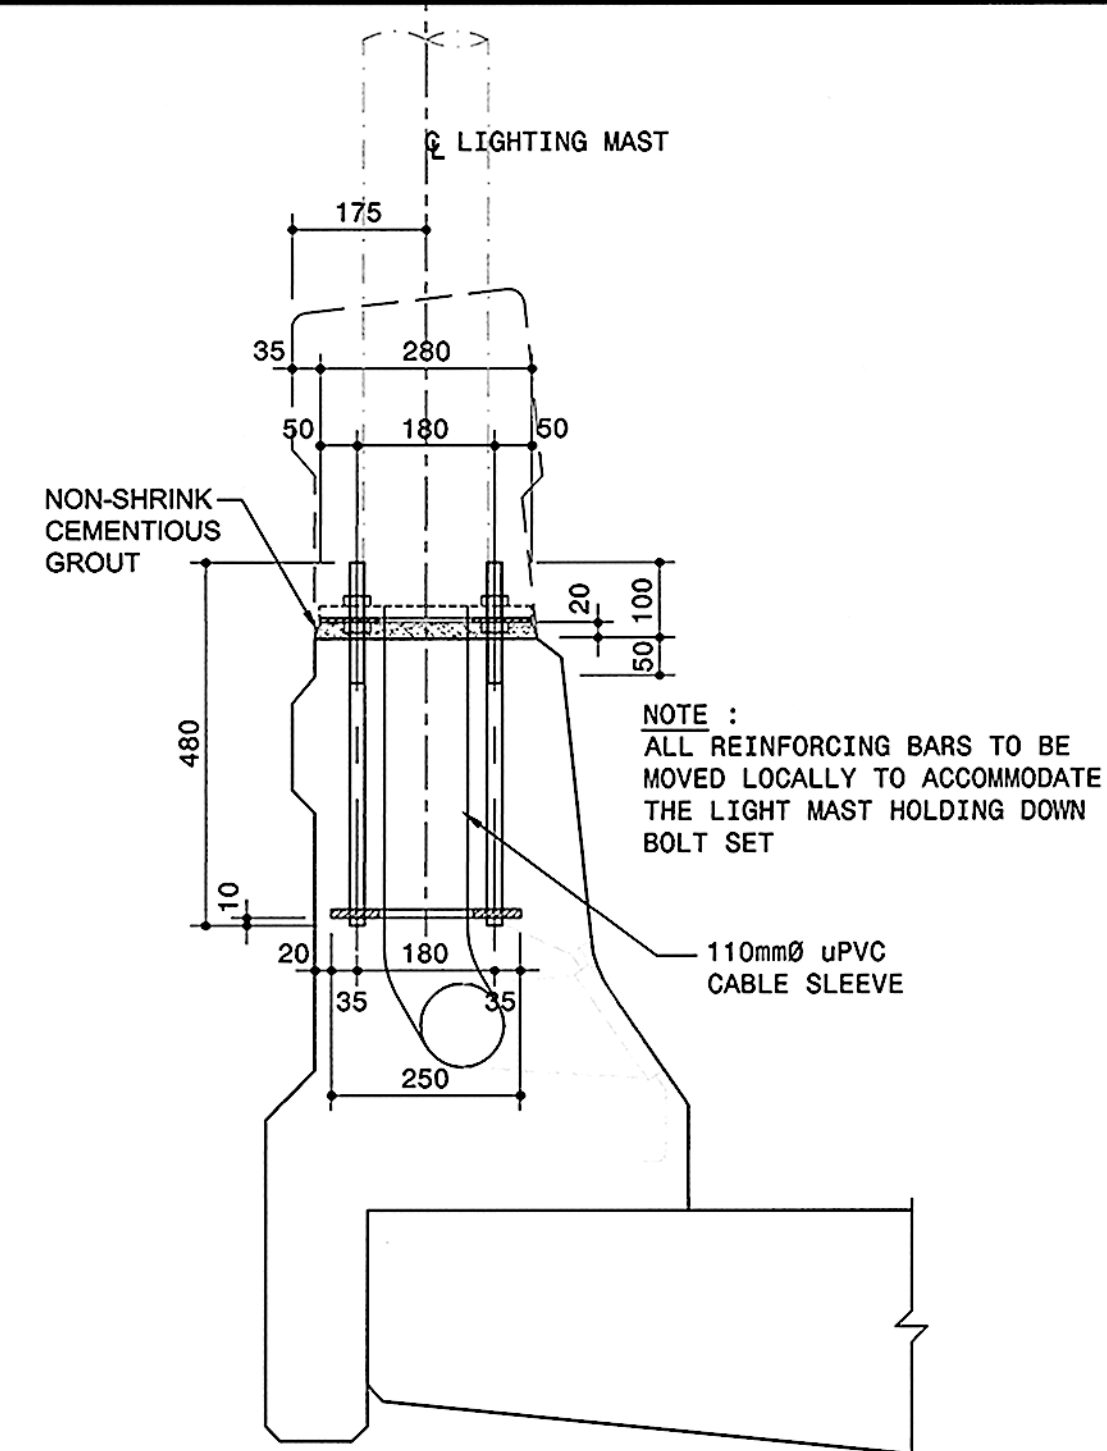


SCALE 1:10

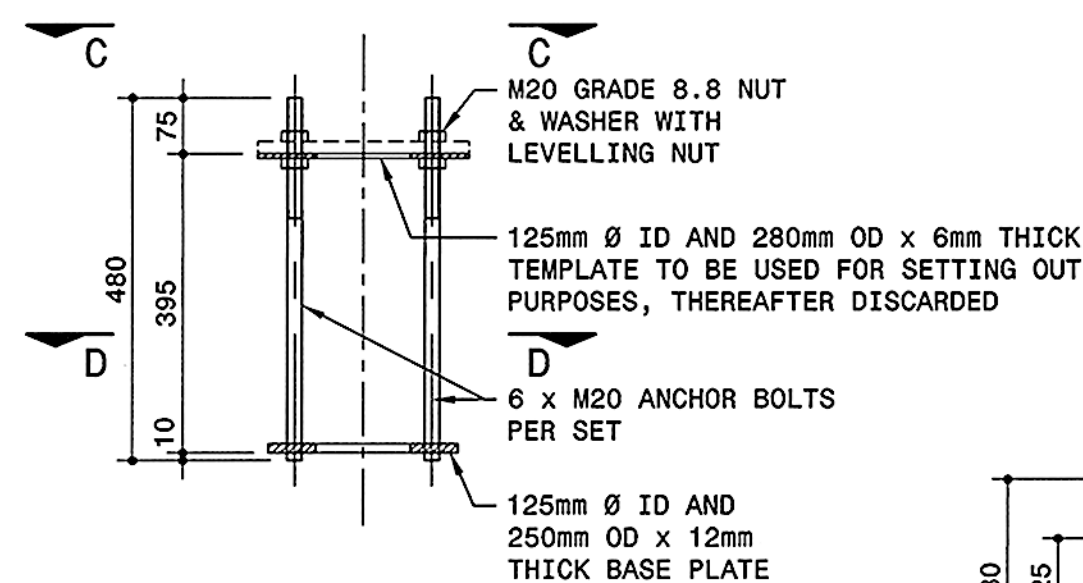

HOLDING DOWN BOLT SET
SCALE 1:10

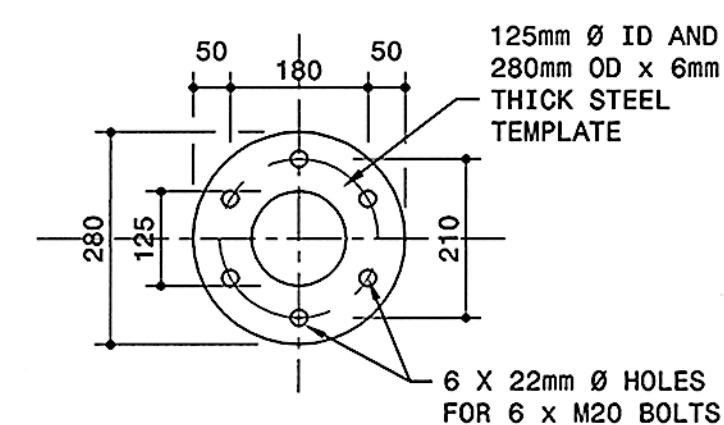

SECTION C-C
SCALE 1:10

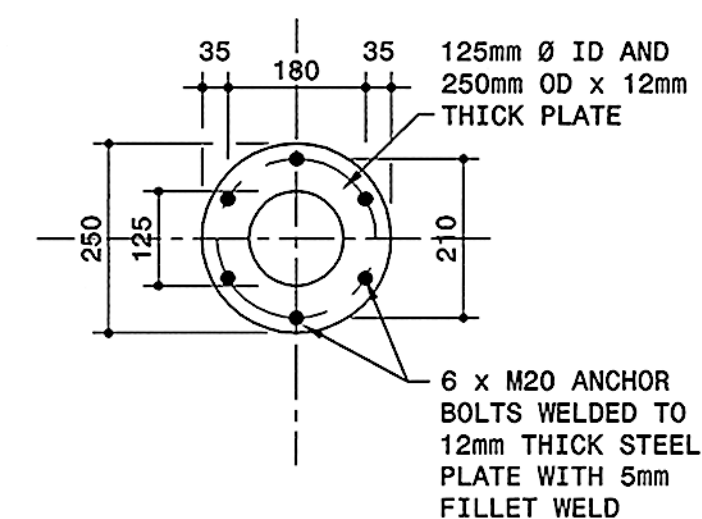

SECTION D-D
SCALE 1:10

V1	2012-05-23	ORIGINAL VERSION	
No.	DATE	REVISION	APPROVED

COPYRIGHT: THIS DRAWING IS PROTECTED IN TERMS OF THE COPYRIGHT ACT No. 98 OF 1978 AND MAY NOT BE REPRODUCED WITHOUT PERMISSION IN WRITING FROM SANRAL.
CONDITIONS FOR USE: CONSULTANTS APPOINTED BY SANRAL SHALL INCORPORATE THE TYPICAL DETAILS HEREON INTO THEIR SPECIFIC DESIGN FOR WHICH THEY WILL ASSUME FULL PROFESSIONAL RESPONSIBILITY. THIS TYPICAL DRAWING MAY NOT BE USED FOR TENDER PURPOSES.



HEAD OFFICE
48 Tambotie Avenue
Val de Grace
Pretoria
0184
PO Box 415
Pretoria 0001
South Africa
Tel: (012) 844 8000

APPROVED

Date: 2012-05-25

F-SHAPE PARAPET 165mm DIAMETER LIGHT MAST SUPPORT DETAILS

SANRAL DOC. No. (PDF)
223295

SANRAL DOC. No. (DWG)
223296

SANRAL DRAWING No.
TP-S-P-4007-1-V1

1m	0m	1m	2m	3m	4m	5m	6m	7m	8m	9m	10m	TD-S-P-4007-1-V
ORIGINAL SCALE : 1:100												