



Bridge Beam (Type M)

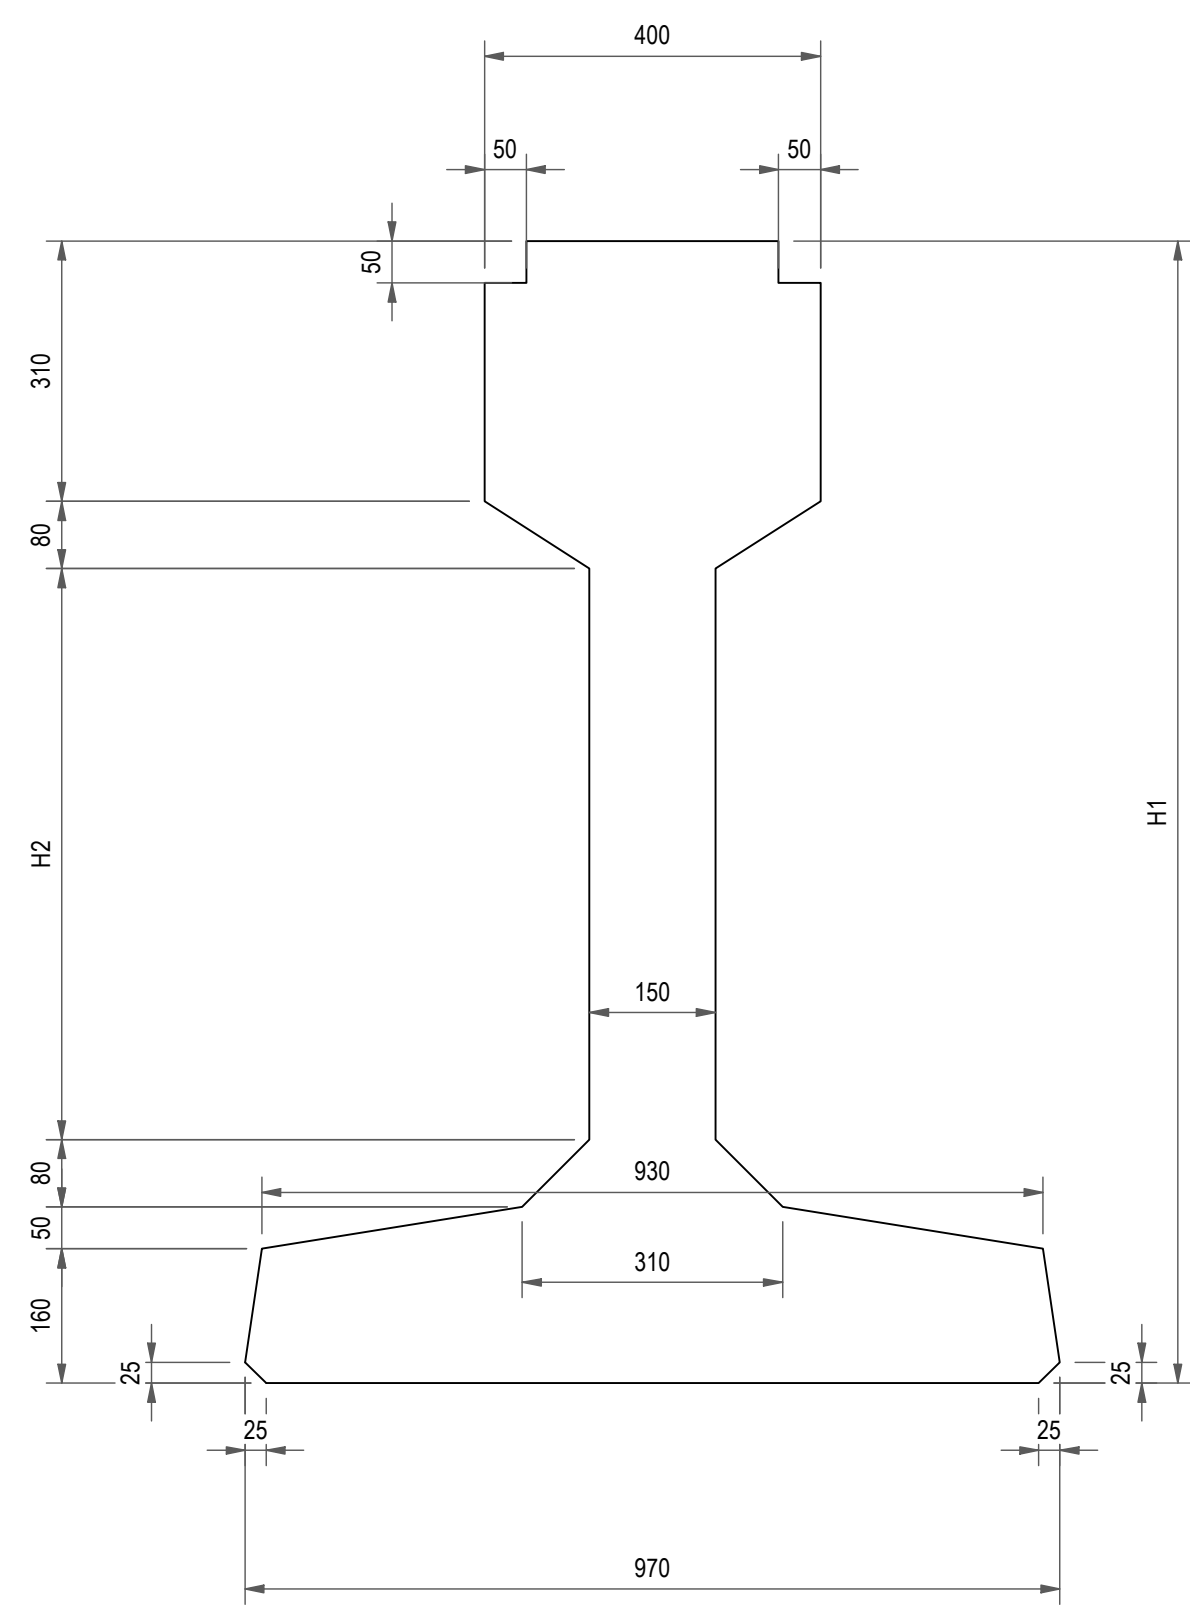

	H2	H1
M2	200	720
M3	200	800
M4	200	880
M5	440	960
M6	440	1040
M7	440	1120
M8	680	1200
M9	680	1280
M10	680	1360

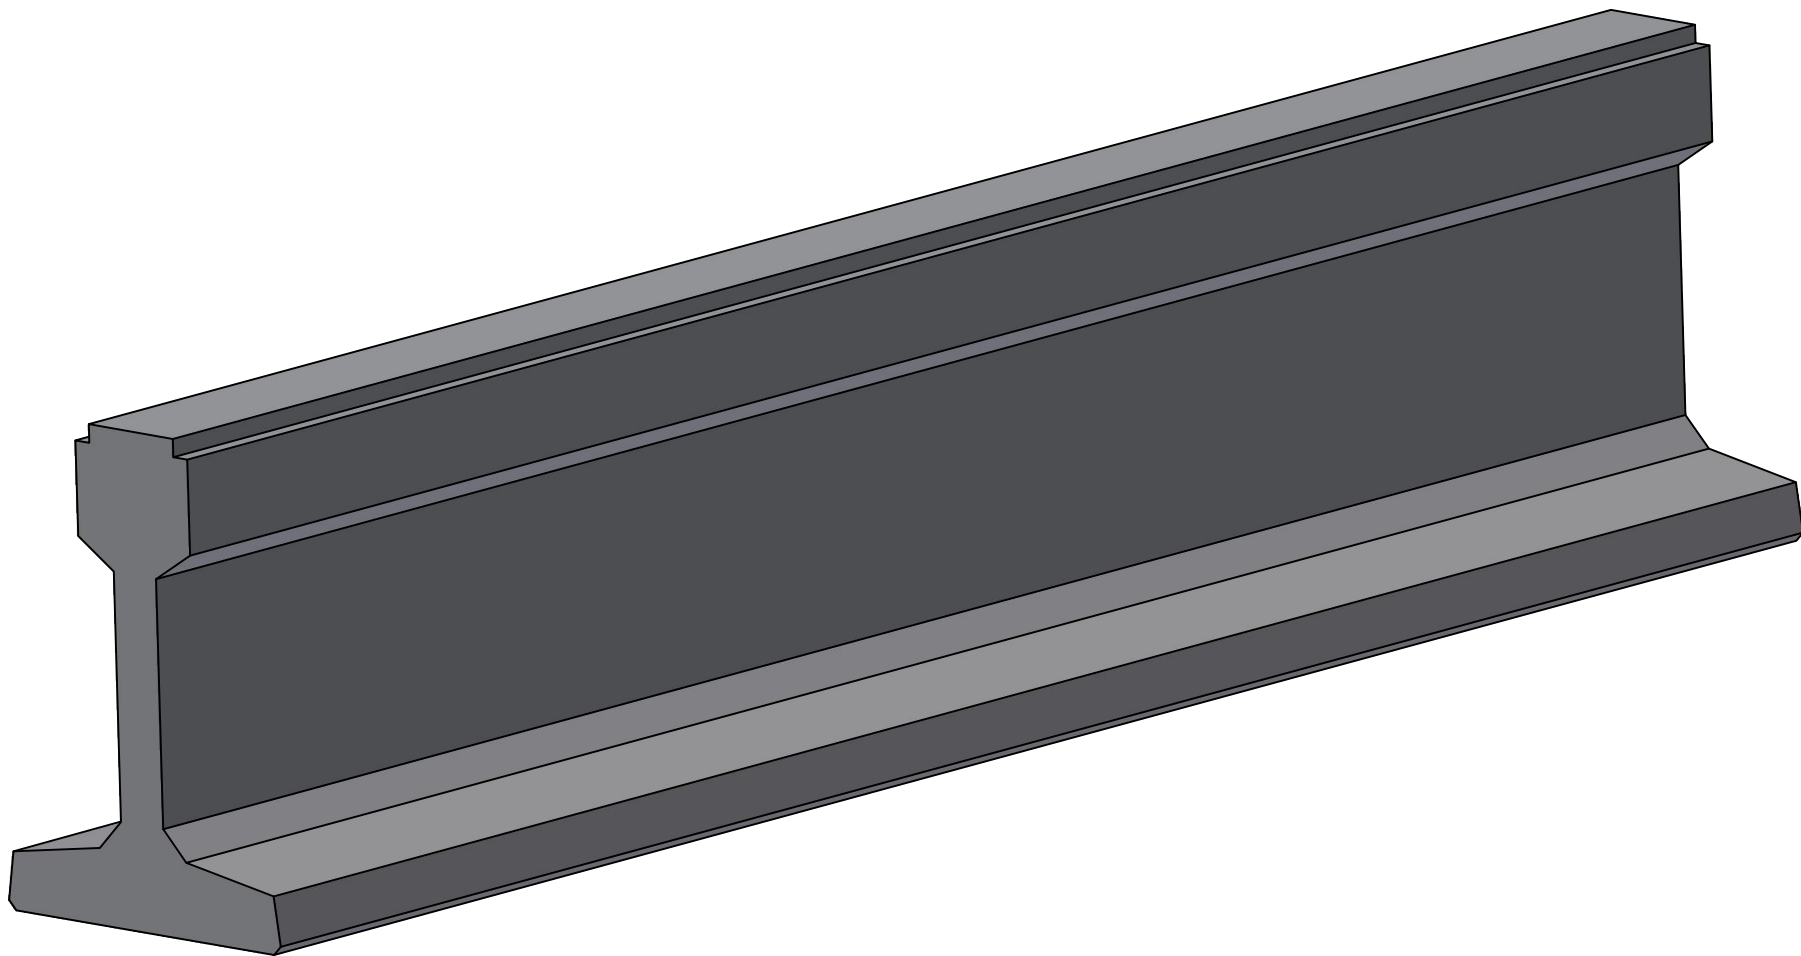

Date	Revision	Description	Revised by	Rev	Designed by	Sheet	Weight	Date
				01	Louis	1 of 1	N/A	13/07/2016
				02		Description M-Beam Standard Sizes Part No. / Job No.		
				03				
				04				
				05				



Staluform (Pty) Ltd
289 Zasm Street
Waltloo
Pretoria
+27 12 804 0905