



Bridge Beam (Type - T)

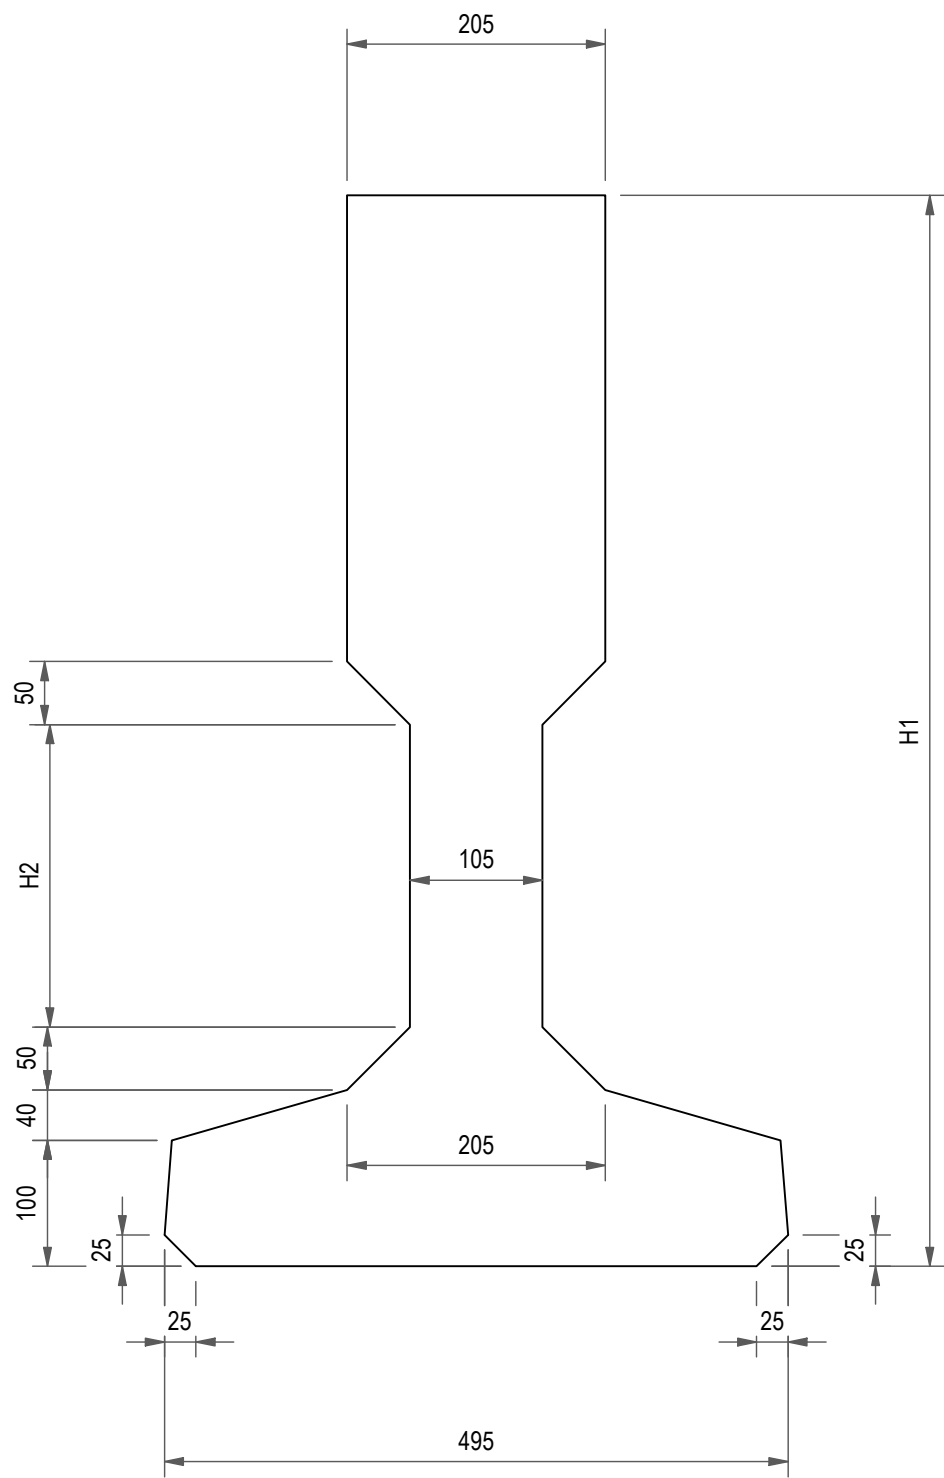

	H2	H1
T1	90	380
T2	90	420
T3	240	535
T4	240	575
T5	240	615
T6	240	655
T7	240	695
T8	240	735
T9	240	775
T10	240	850

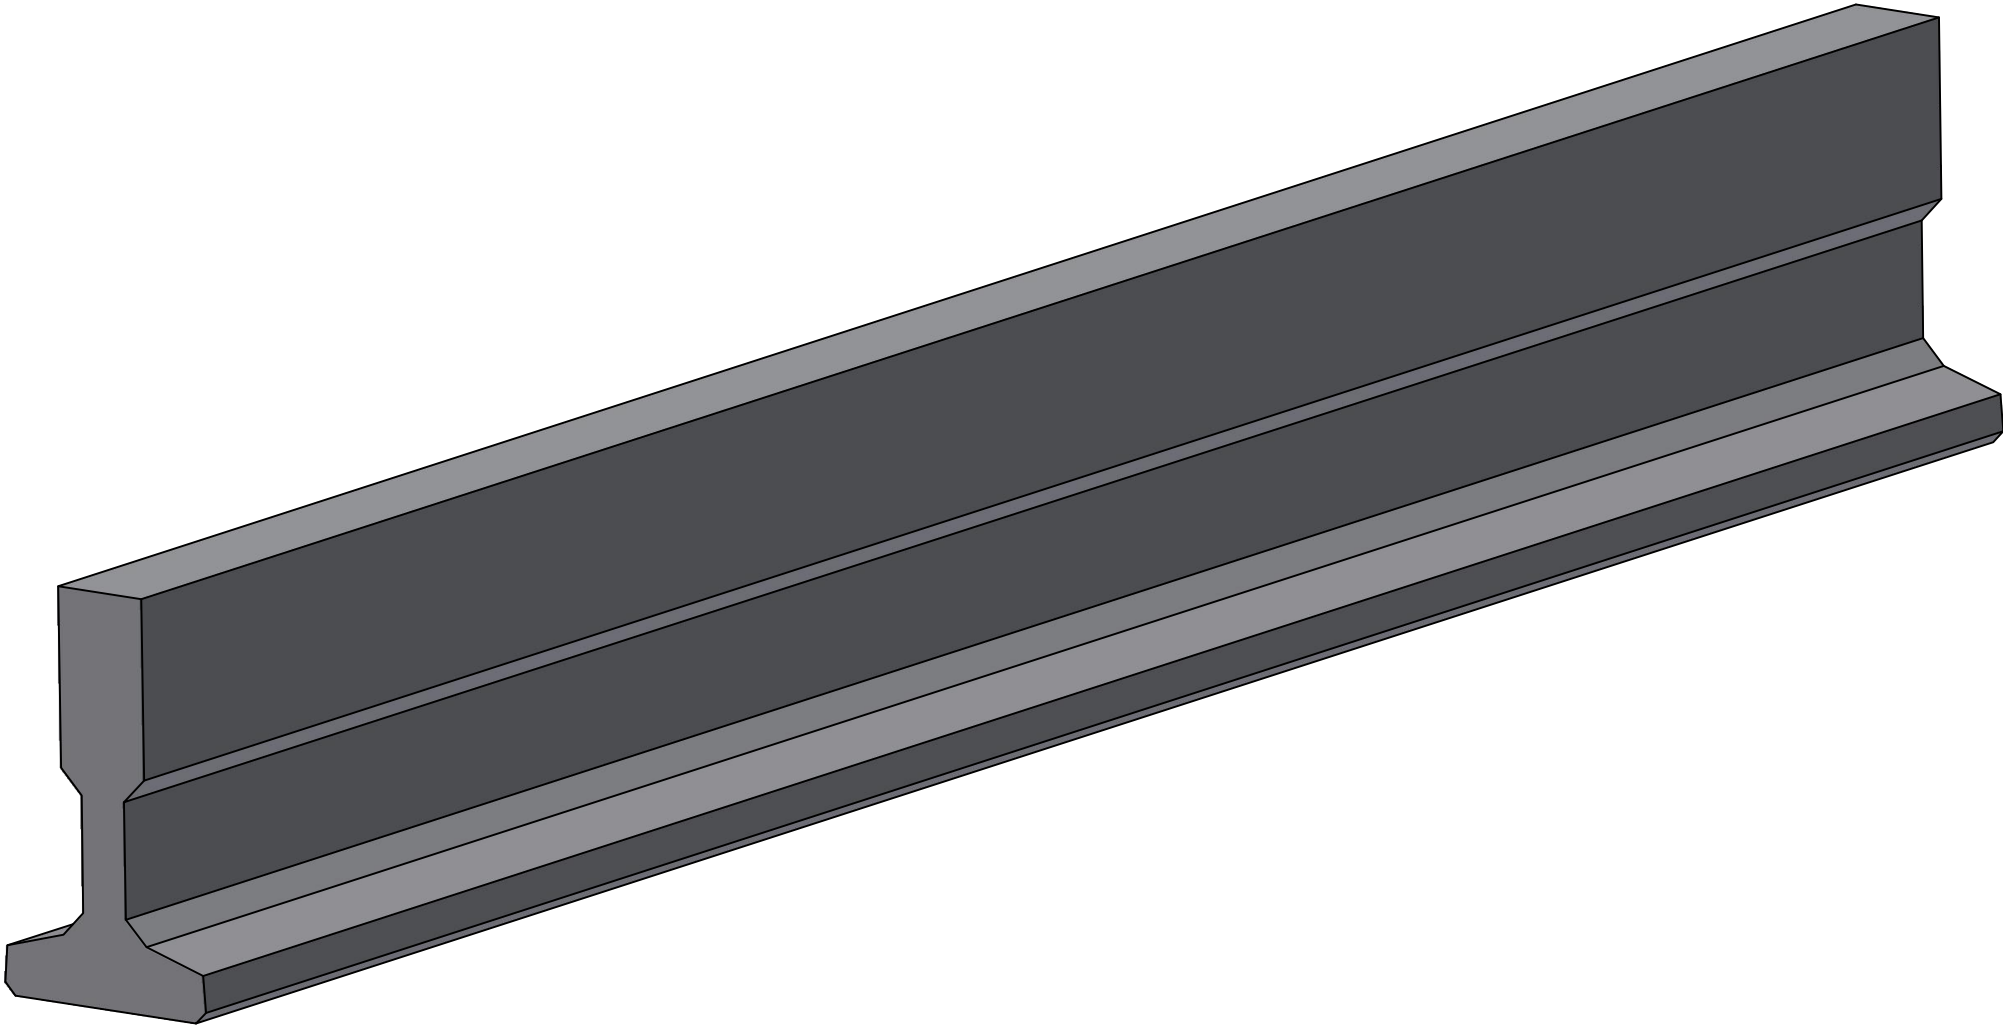

Date	Revision	Description	Revised by	Rev	Designed by	Sheet	Weight	Date
				01	Louis	1 of 1	N/A	19/07/2016
				02		Description T-Beam Standard Sizes Part No. / Job No.		
				03				
				04				
				05				



Staluform (Pty) Ltd
289 Zasm Street
Waltloo
Pretoria
+27 12 804 0905