



Standard Bridge Beam (Type U)

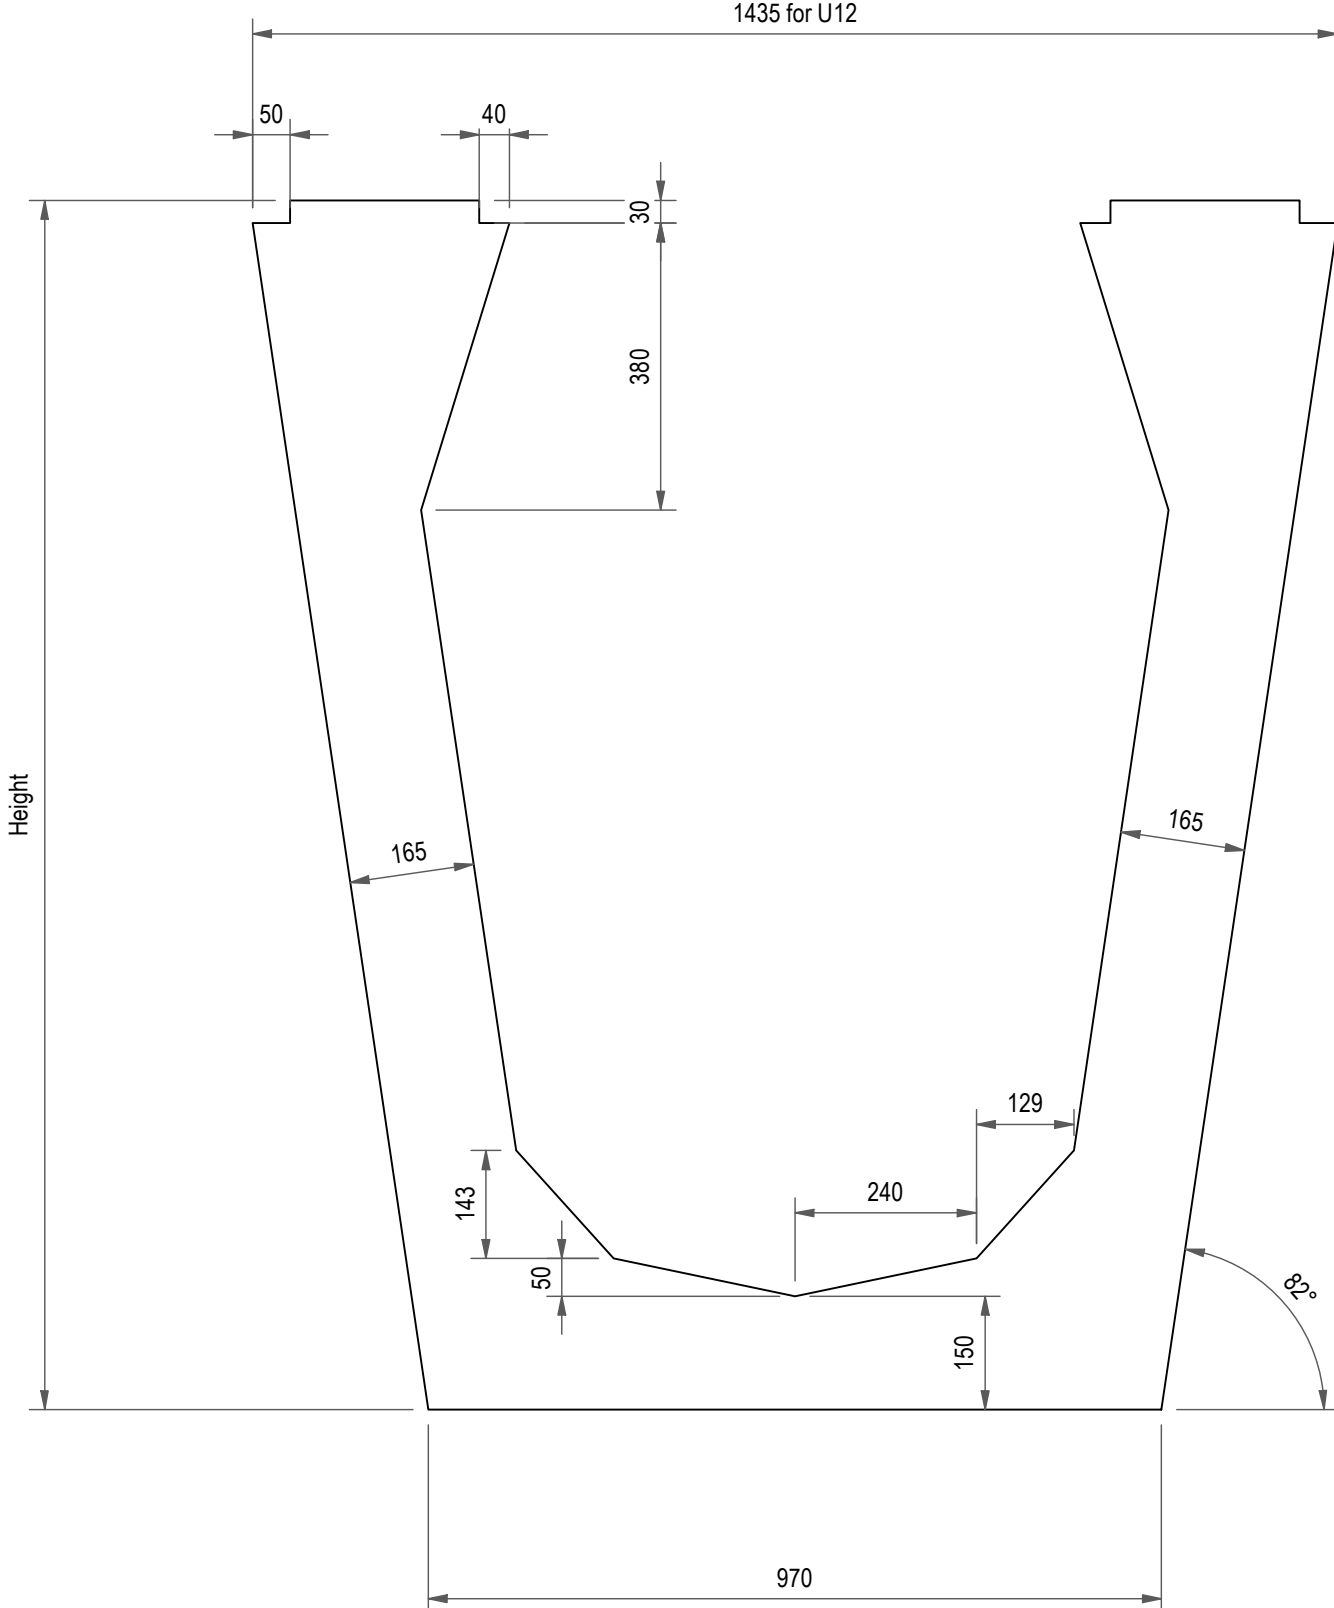

	Height
U1	800
U3	900
U5	1000
U7	1100
U8	1200
U9	1300
U10	1400
U11	1500
U12	1600

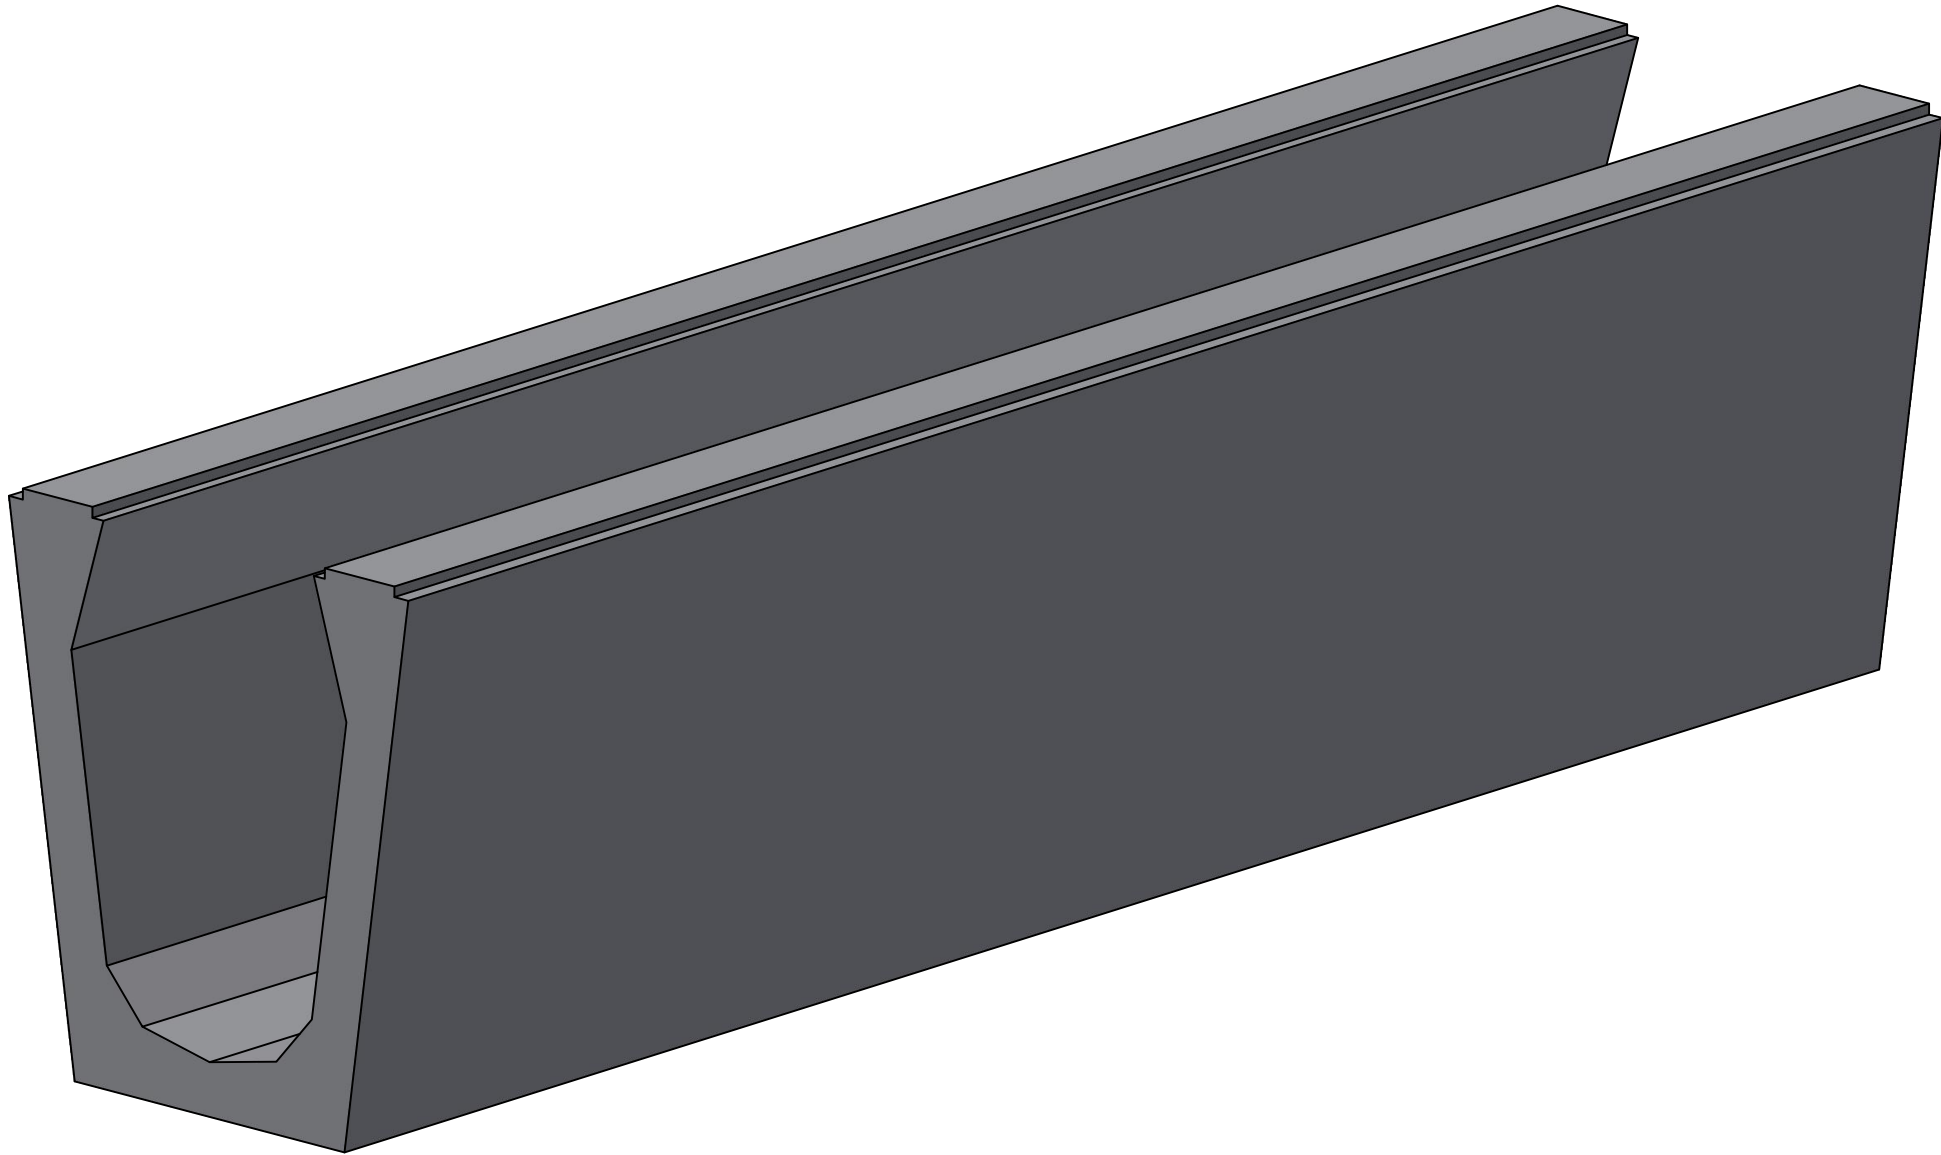

Date	Revision	Description	Revised by	Rev	Designed by	Sheet	Weight	Date
				01	Louis	1 of 1	N/A	21/07/2016
				02	 STALUFORM Staluform (Pty) Ltd 289 Zasm Street Walloo Pretoria +27 12 804 0905	Description U-Beam Standard Sizes Part No. / Job No.		
				03				
				04				
				05				