
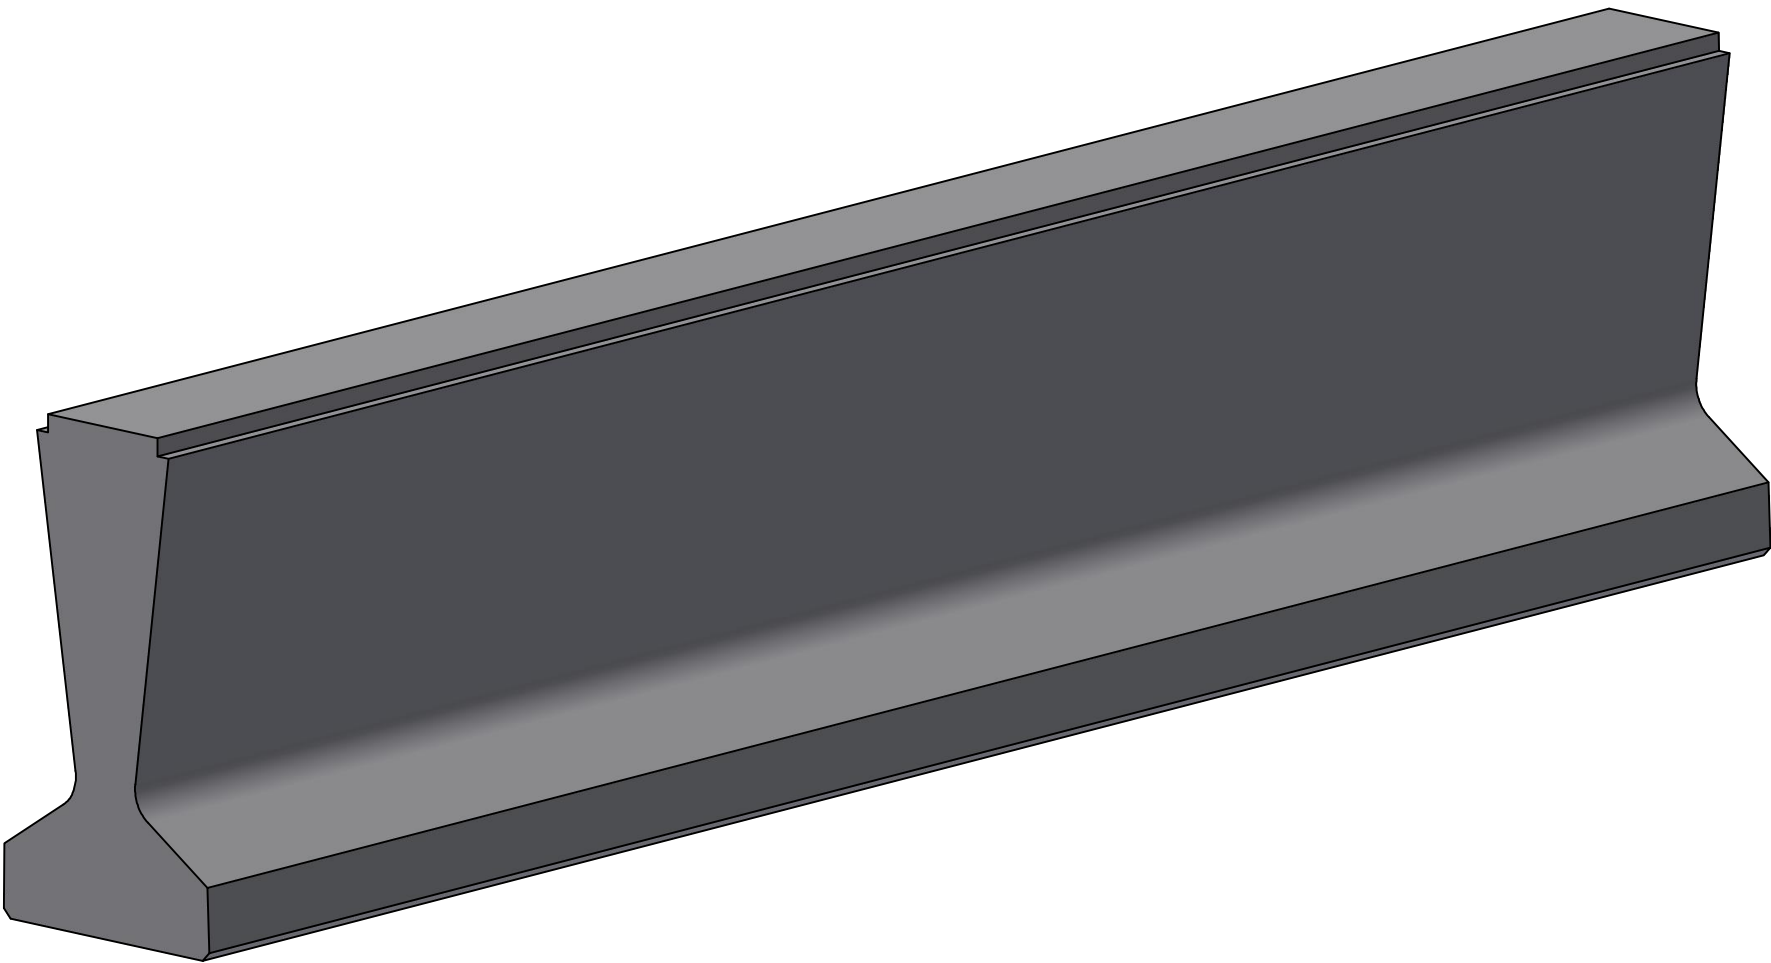


Bridge Beam (Type Y)

	Height
Y1	700
Y2	800
Y3	900
Y4	1000
Y5	1100
Y6	1200
Y7	1300
Y8	1400

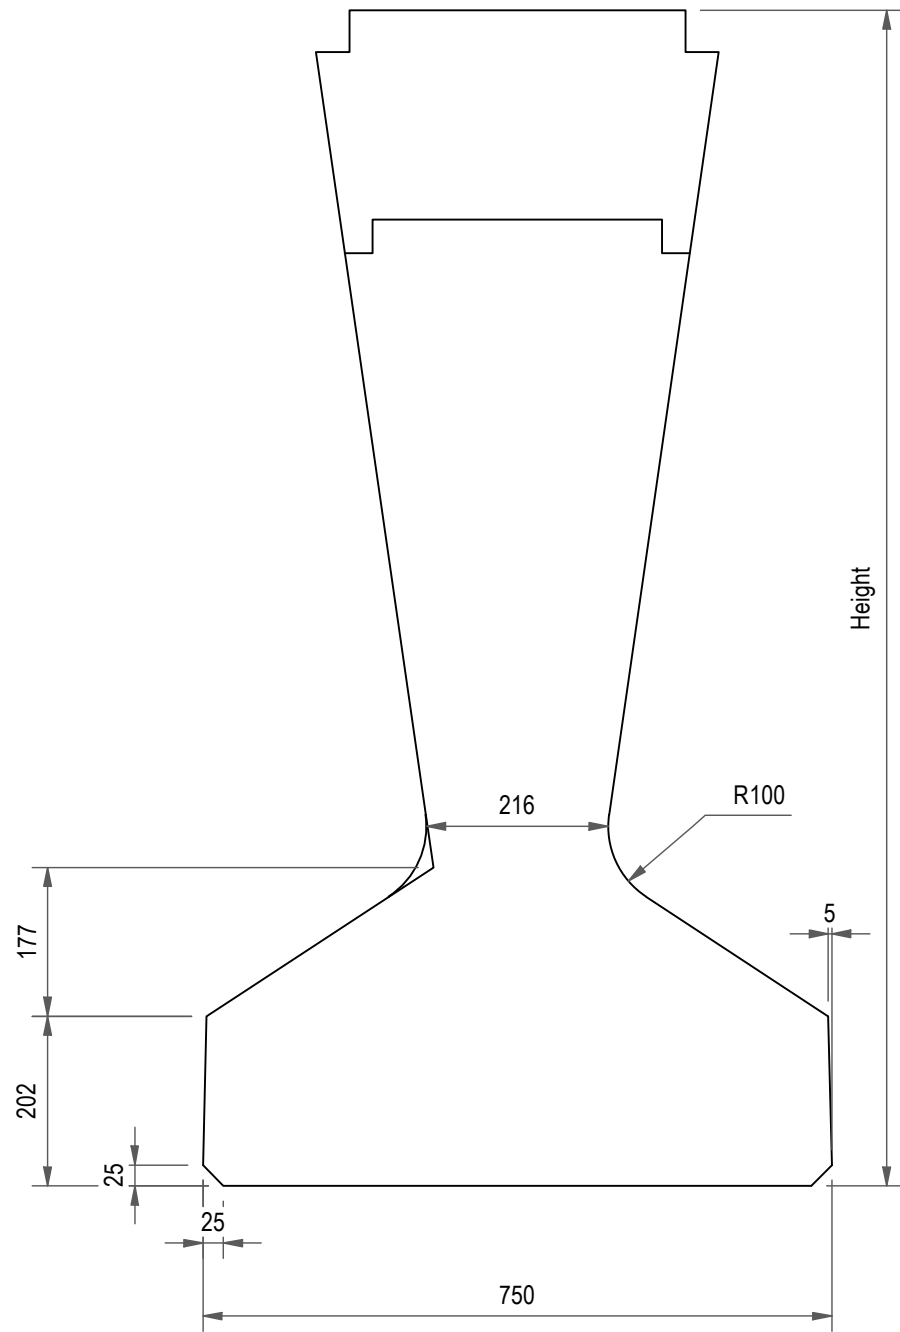

Date	Revision	Description	Revised by	Rev	Designed by	Sheet	Weight	Date
				01	Louis	1 of 1	N/A	20/07/2016
				02		STALUFORM Staluform (Pty) Ltd 289 Zasm Street Waltloo Pretoria +27 12 804 0905		
				03				
				04				
				05				
						Description Y-Beam Standard Sizes		
						Part No. / Job No.		